Plat of
E.W. Clark Ranch
Vegas Valley
Clark County, Nevada.

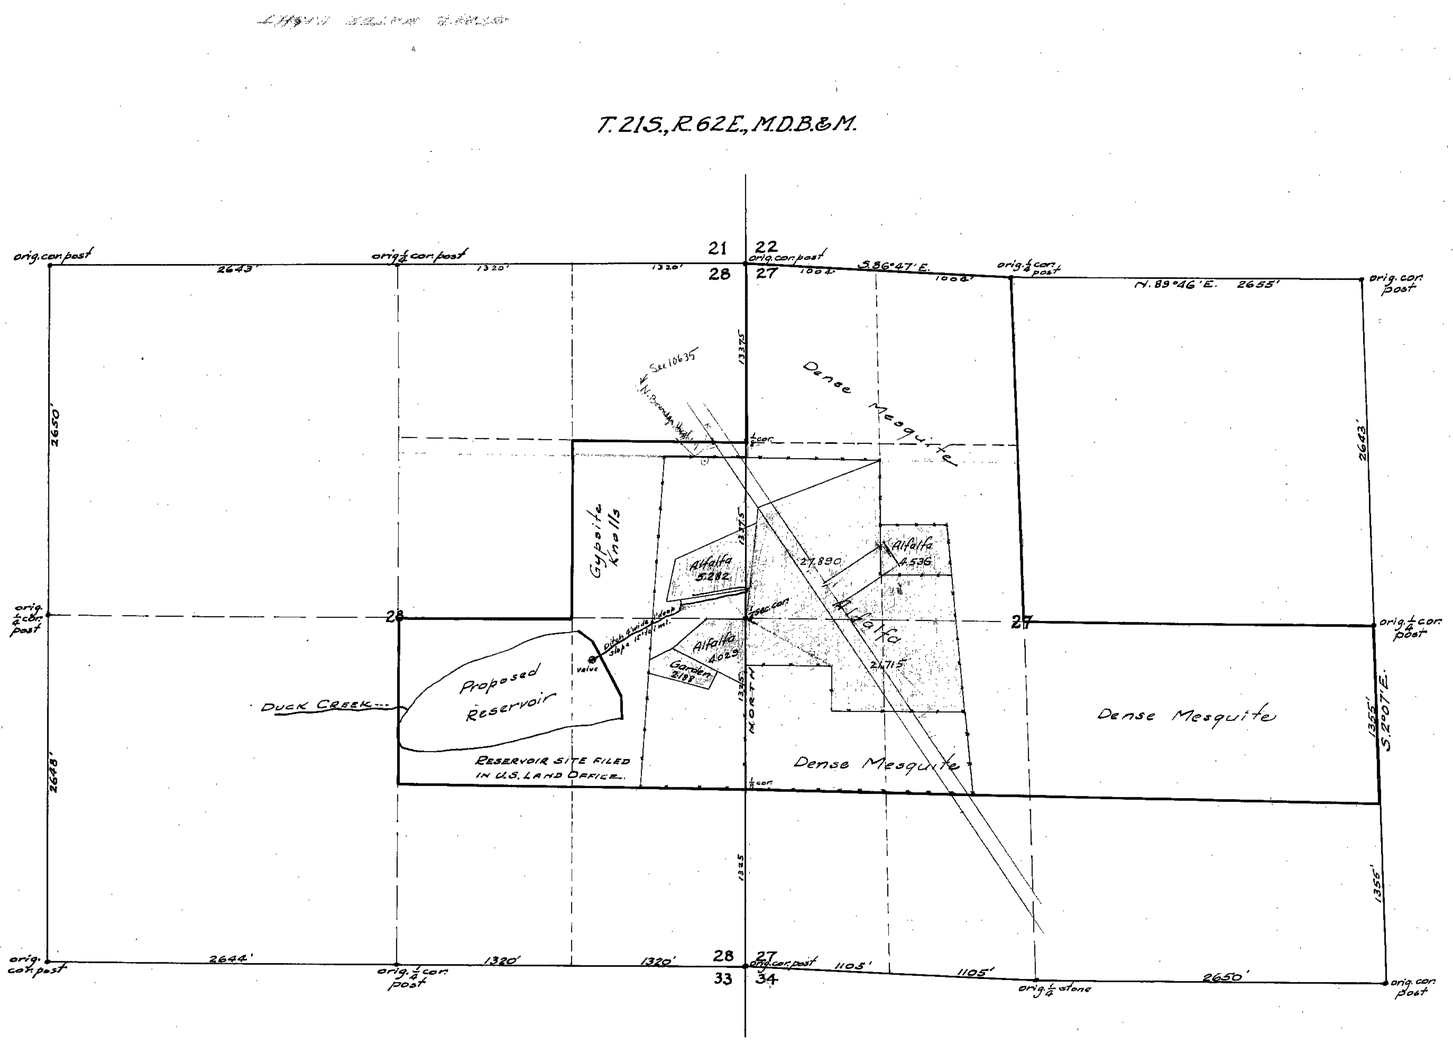

see permits Nos 10635, 10948, 10949, 10559 } cover this

Scale 600' to 1"

SERIAL No.	SECTION	TWP.	RANGE	CULTIVATED ACREAGE	DESCRIPTION OF CULTURE	DATE OF CULTURE	SUBDIVISION OF SEC.
5395	27	21S.	62E.	32.426	Alfalfa		NW¼
"	27	21S.	62E.	21.715	"		N½ of SW¼
"	28	21S.	62E.	6.217	Garden and Alfalfa		N½ of SE¼
"	28	21S.	62E.	5.282	Alfalfa		SE¼ of NE¼
RESERVOIR SITES FILED IN U.S. LAND OFFICE							
"	28	21S.	62E.				N½ of SE¼
"	27	21S.	62E.				S½ of SW¼

STATE OF NEVADA }
COUNTY OF CLARK } S.S.

J. T. McWILLIAMS BEING FIRST DULY SWORN DEPOSES AND SAYS THAT THE ABOVE IS A TRUE AND ACCURATE PLAT OF LANDS IRRIGATED BY ED. W. CLARK, ASSIGNEE OF JOHN W. TUCK, AS TAKEN FROM THE FIELD NOTES OF A SURVEY MADE BY ME, COMPLETED ON THE 19th DAY OF NOVEMBER, 1926.

THAT THE MAP AND SURVEY WERE MADE AT THE INSTANCE OF ED. W. CLARK, OWNER OF SAID LANDS, AS ASSIGNEE OF SAID JOHN W. TUCK, AND THAT IT TRULY REPRESENTS THE PROPOSED RESERVOIR SITES AND LANDS UNDER IRRIGATION OF ED. W. CLARK.

J. T. McWilliams
STATE WATER RIGHT SURVEYOR.

SUBSCRIBED AND SWORN TO BEFORE ME THIS 22nd DAY OF DECEMBER, 1926.

[signature]
NOTARY PUBLIC IN AND FOR CLARK COUNTY, NEVADA.

MY COMMISSION EXPIRES OCTOBER 13th, 1930.

FILED
Jan. 7, 1927
STATE ENGINEER'S OFFICE

Certificate No. 2450 issued March 28, 1939

5395