SECTION	SUB-DIVISION	TOWNSHIP	RANGE	CULTIVATED ACREAGE	DESCRIPTION OF CULTURE	DATE OF FIRST CULTURE
36	NE¼SW¼	24 N.	64 E	2¾ Acres.	Garden.	
"	"	"	"	4½ "	Cleared.	

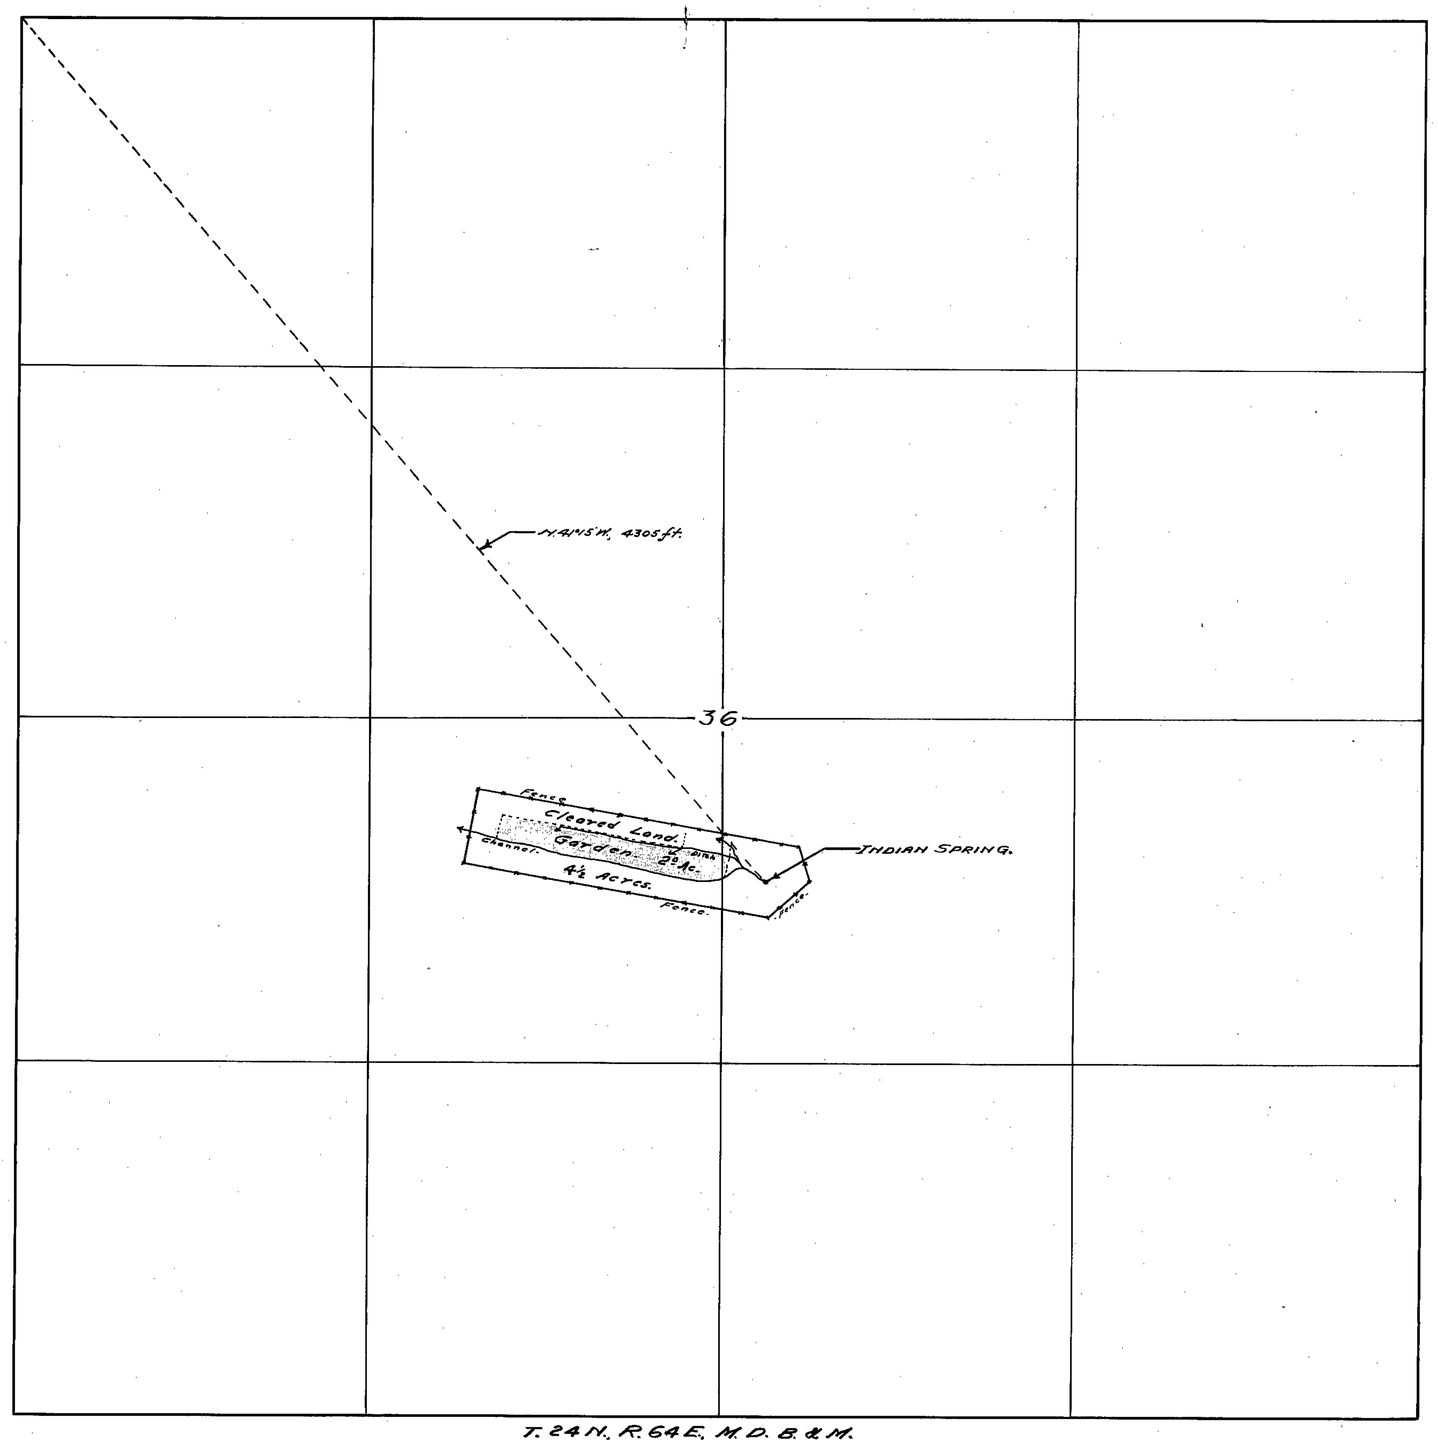

STATE OF NEVADA. }
COUNTY OF WHITE PINE. } SS.

I, F.W. Millard, being first duly sworn deposse and say, that the above map is a true and accurate plat of the lands irrigated by L. Zubiri, as taken from the field notes of a survey made by me, completed on the 24th day of November, 1925. That the map and survey were made at the instance of L. Zubiri, owner of said lands and that it truly represents the irrigated lands of said L. Zubiri.

F.W. Millard
Surveyor.

Subscribed and sworn to before me this 3rd day of December, 1925. J.M. Lockhart

Notary Public in and for White Pine County, Nevada.

FILED
Jan. 1, 1926
STATE ENGINEER'S OFFICE

Certificate No. 1160, Bk 5 Issued Jan. 6, 1926 for 0.02 c.f.s. for irrig.

MAP
SHOWING LAND IRRIGATED
BY - L. ZUBIRI
FROM INDIAN SPRING.
SCALE 1-INCH = 300 FT.

12/1/25

5479