SECTION	SUB-DIVISION	TOWNSHIP	RANGE	CULTIVATED ACREAGE	DESCRIPTION OF CULTURE	DATE OF FIRST CULTURE
24	SE¼SW¼	5N.	60E.	22.0	PASTURE	
25	NE¼NW¼	"	"	22.7	"	
"	SE¼NW¼	"	"	25.0	"	
"	SW¼NE¼	"	"	5.3	"	
"	NE¼SW¼	"	"	15.7	"	
"	NW¼SE¼	"	"	22.1	"	
"	SE¼SW¼	"	"	3.1	"	
"	SW¼SE¼	"	"	37.8	"	
			TOTAL	133.7	ACRES.	

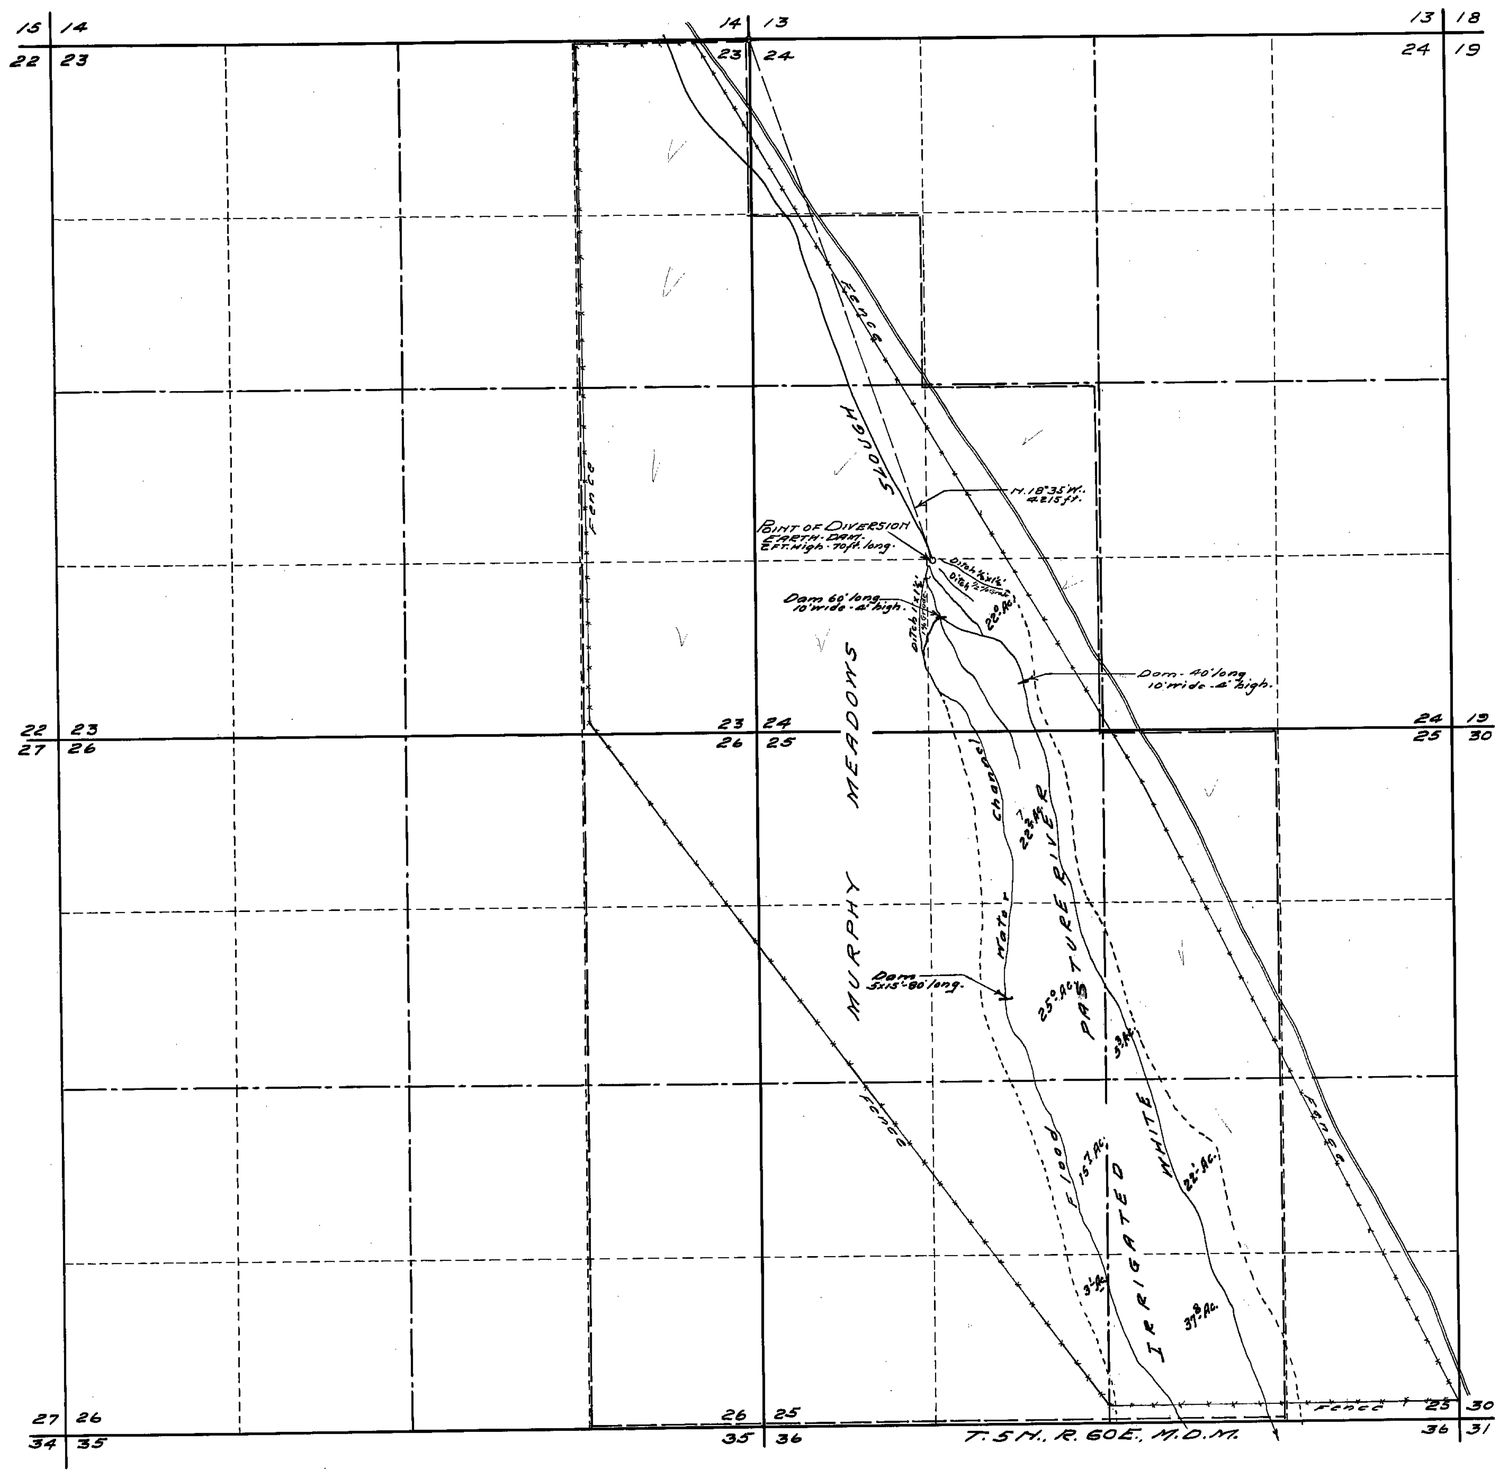

STATE OF NEVADA. }
County of White Pine } ss.

I, F.W. Millard, being first duly sworn, depose and say that this map consisting of one sheet, has been correctly drawn to the designated scale from field notes of a survey made by me between the 25th and 27th days of April, 1933; that it truly and correctly represents the location and extent of the works used to divert water from WHITE RIVER SLOUGH in NYE COUNTY for irrigation purposes by ADAMS-McGILL COMPANY under Application No. 5486. That the point of diversion, the location, size and grade of the diverting channel, location and description of all measuring devices, the extent of the lands owned or controlled by the applicant upon which water applied for under application No. 5486 is used, together with the area in each 40-acre sub-division, and the location and names of all other works or streams which are crossed by or connected with said works are fully and correctly designated thereon.

F.W. Millard
State Water Right Surveyor.

Subscribed and sworn to before me this 28th day of April, 1933.

R. Bell
Notary Public in and for White Pine County, Nevada.

0 500 1000
SCALE 1 IN. = 600 FT.

May 1, 1933.

Certificate No. 1977 Issued June 5, 1933

MAP TO ACCOMPANY PROOF OF BENEFICIAL USE UNDER APPLICATION NO. 5486 FOR IRRIGATION BY ADAMS-McGILL COMPANY FROM WHITE RIVER SLOUGH.

SURVEYED BY F.W. MILLARD ELY, NEVADA. 4/33.

5486