Section	Subdivision	T.N.	R.E.	Cultivated Acreage	Description of Culture	Date of First Culture
28	NE¼ of SW¼	45	54	1.00	Meadow	
"	" " "	"	"	1.45	Diversified Pasture	
"	SE¼ " SW¼	"	"	7.80	" "	
"	" " "	"	"	12.70	Meadow	
"	SW¼ " SW¼	"	"	2.60	Diversified Pasture	
33	NW¼ " NW¼	"	"	6.50	" "	
"	" " "	"	"	.37	Meadow	
"	NE¼ " NW¼	"	"	8.00	"	
"	" " "	"	"	1.88	Diversified Pasture	
	Total			45.30		

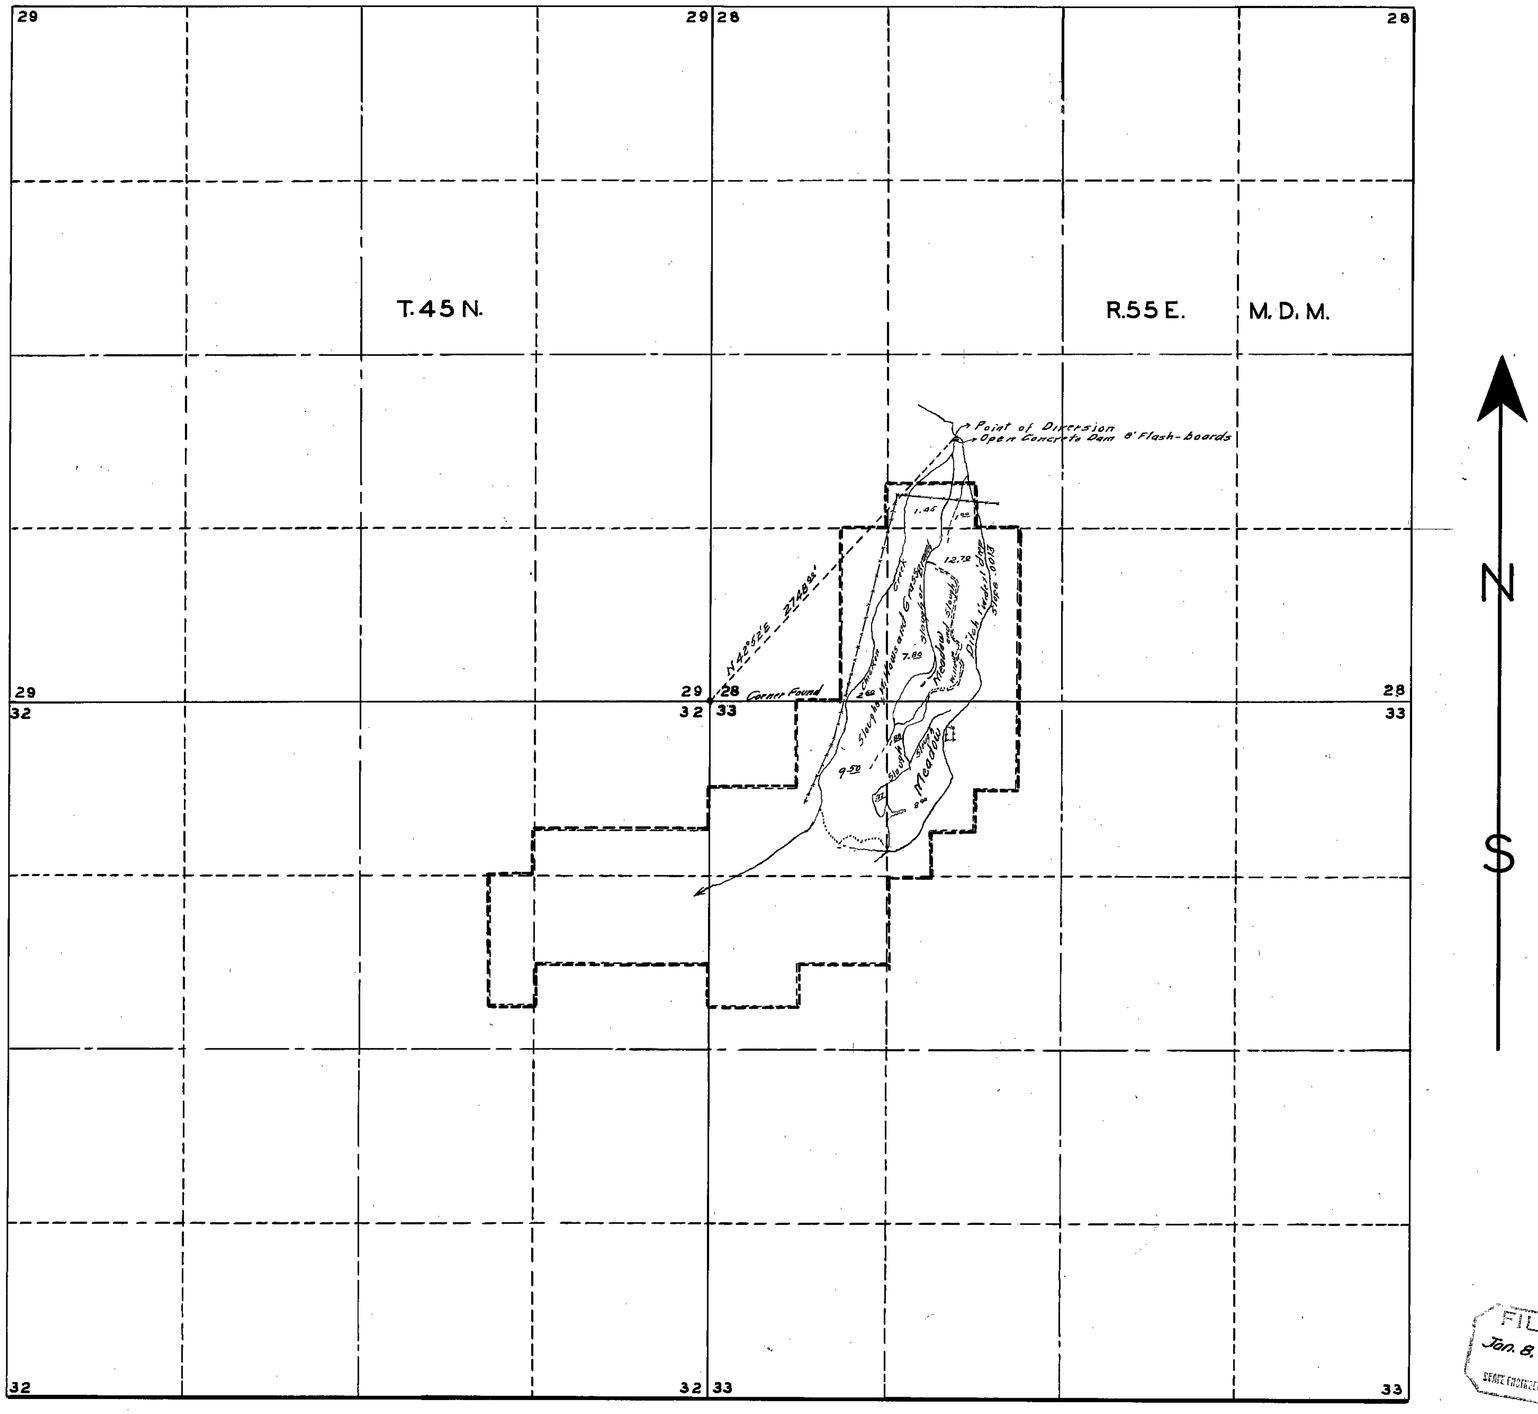

STATE OF NEVADA } SS.
COUNTY OF ELKO }

I, W. H. Settelmeyer, being first duly sworn depose and say that this map has been correctly drawn to the designated scale from field notes of a survey made by me on the 2nd day of October 1936; that it truly and correctly represents the location and extent of the works used to divert water from Chicken Creek in Elko County by Clayton C. Belcher for irrigation and domestic purposes under application No. 5514. That the point of diversion, the location, size and grade of the diverting channel, location and extent of lands owned or controlled by the applicant upon which water applied under application No. 5514 is used, together with the area and kind of culture in each 40 acre subdivision, and the location of all other works are fully and correctly designated hereon.

W. H. Settelmeyer
State Water Right Surveyor

Subscribed and sworn to before me this 6th day of January 1937

Notary Public in and for Elko County, Nevada

Certificate No. 2324 Issued 2/9/37

0 1 2 3 4 5 6 9 12 18 24 Hundred Ft.
Scale 1" = 600'

FILED
Jan. 8, 1937
STATE ENGINEER'S OFFICE

MAP

TO ACCOMPANY PROOF OF BENEFICIAL USE UNDER APPLICATION NO 5514 FOR IRRIGATION BY CLAYTON C BELCHER FROM CHICKEN CREEK

5514