PROOF OF BENEFICIAL USE MAPS

EAST, WEST AND MAIN WALKER RIVER
AND AN UNDERGROUND SOURCE

APPLICATION NUMBERS
5528 25017 25813

FOR

5528 CERTIFICATE No. 8859 ISSUED 10-15-76

25017 CERTIFICATE No. 8860 ISSUED 10-15-

25813 CERTIFICATE No. 8861 ISSUED 10-15-76

WALKER RIVER IRRIGATION DISTRICT

FILED
SEP 17 1976
STATE ENGINEER'S OFFICE

PREPARED BY :

SHARP, KRATER AND ASSOCIATES
3195 MILL ST.
RENO, NEVADA 89502

77111T 58872 58871 25813 25017 5528

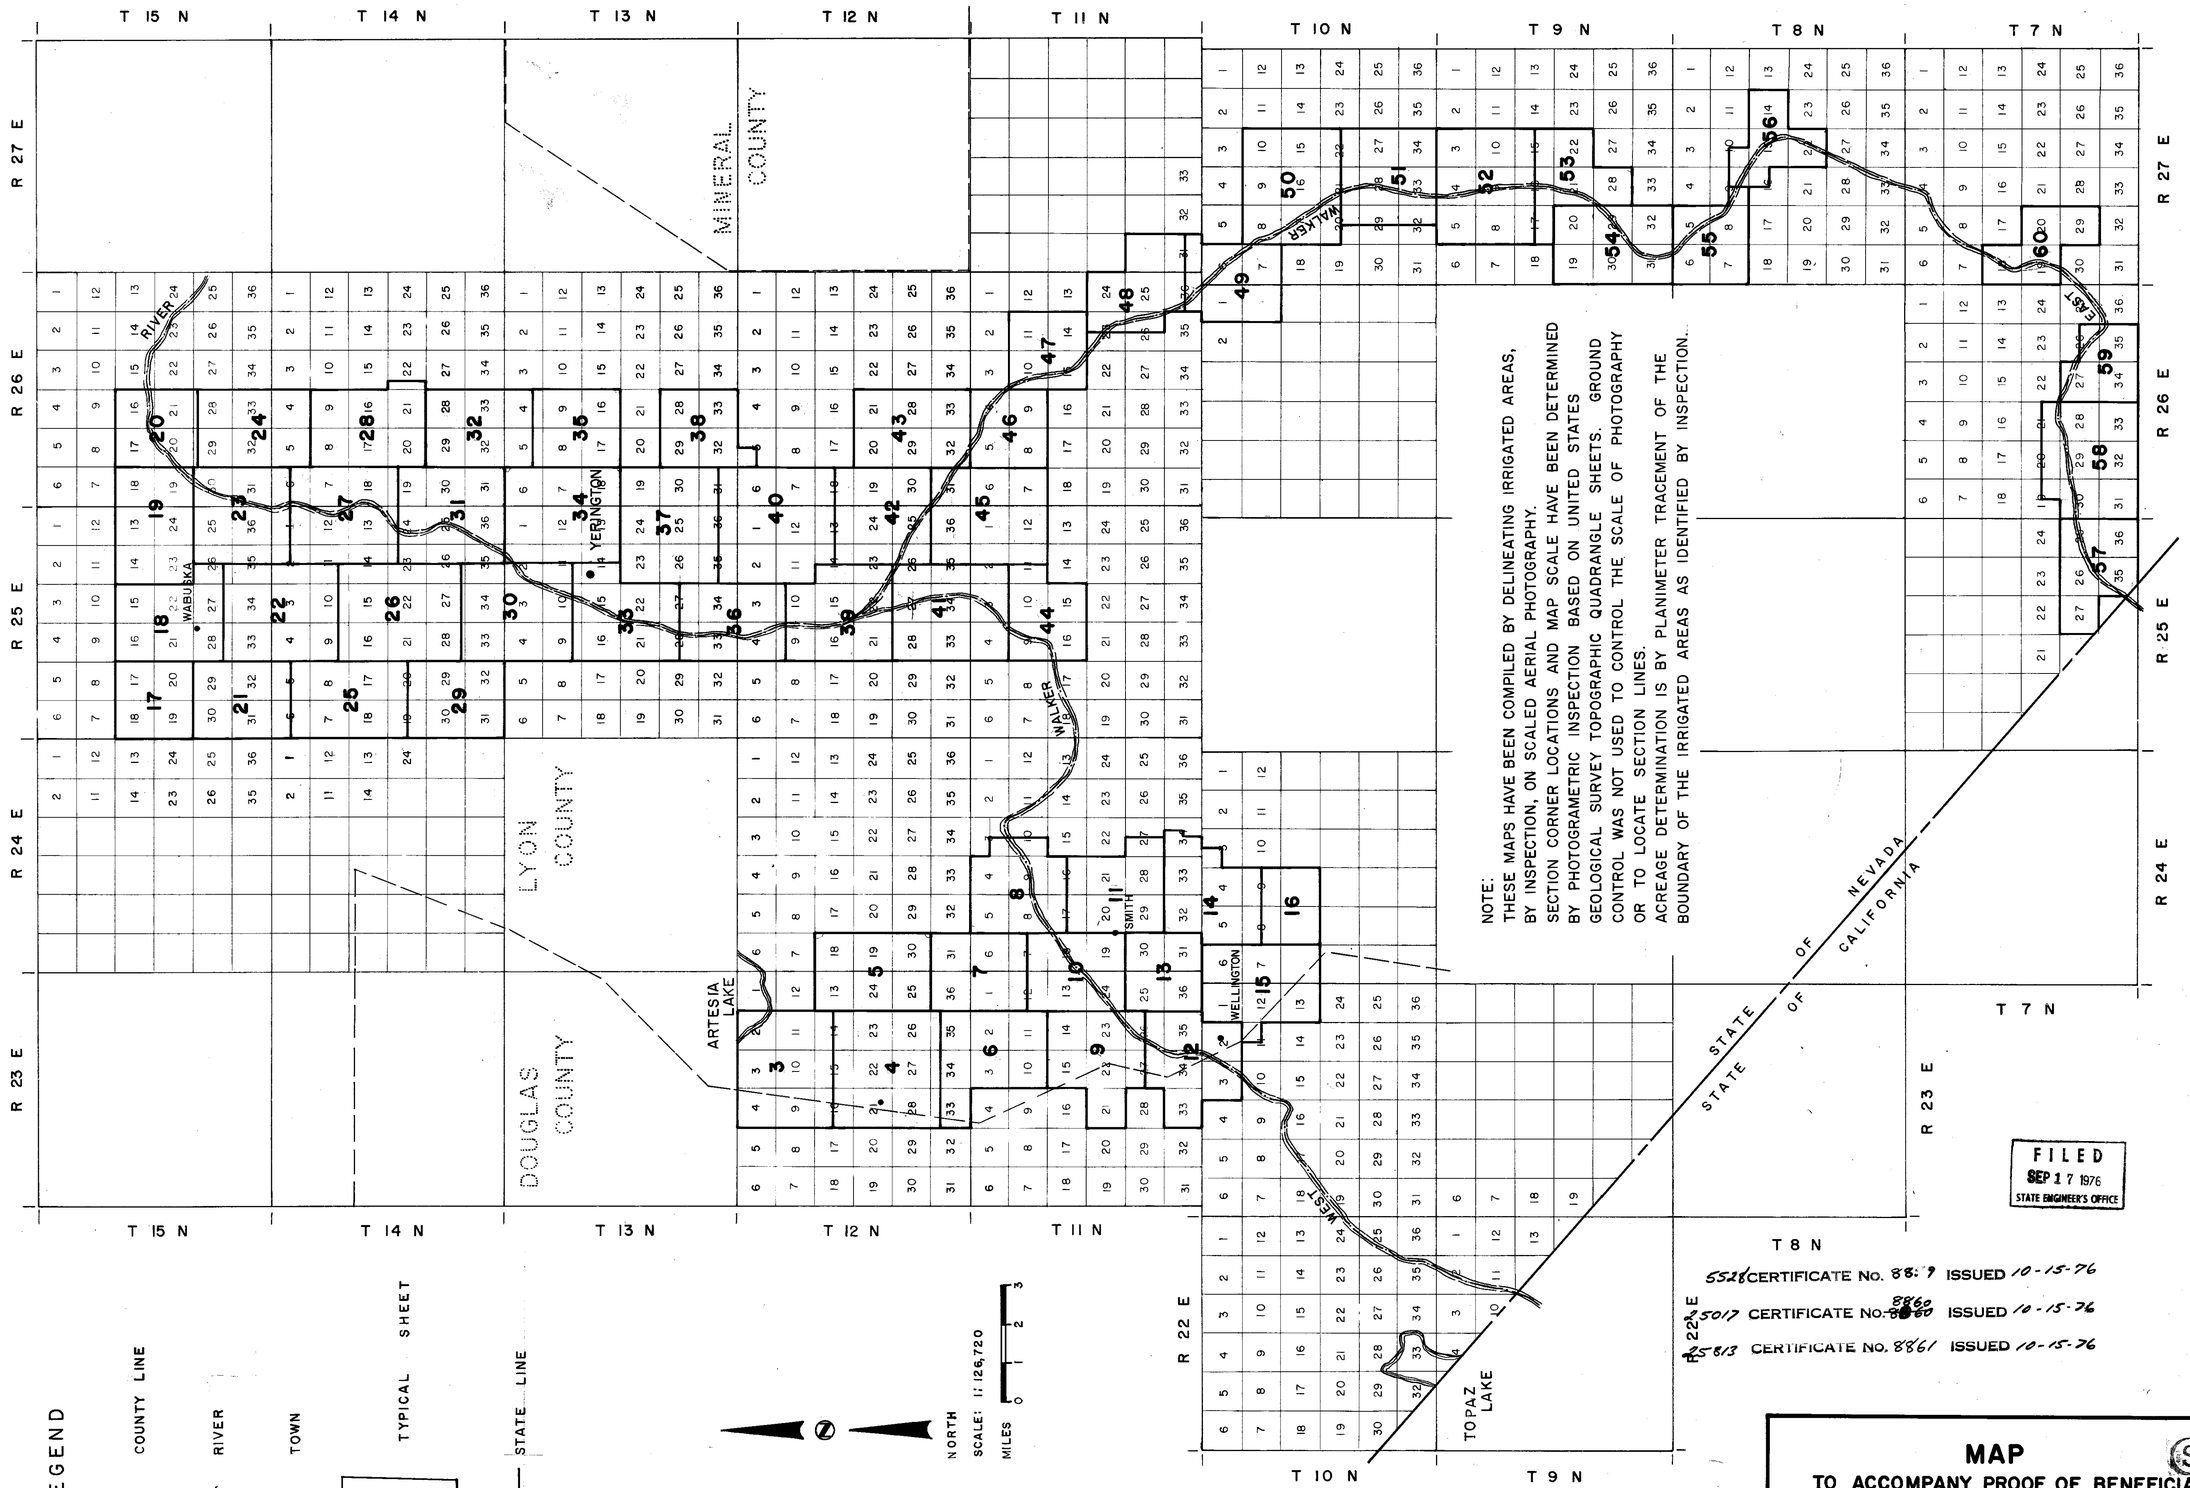

77111 T 58872 58871 25813 25017 5528

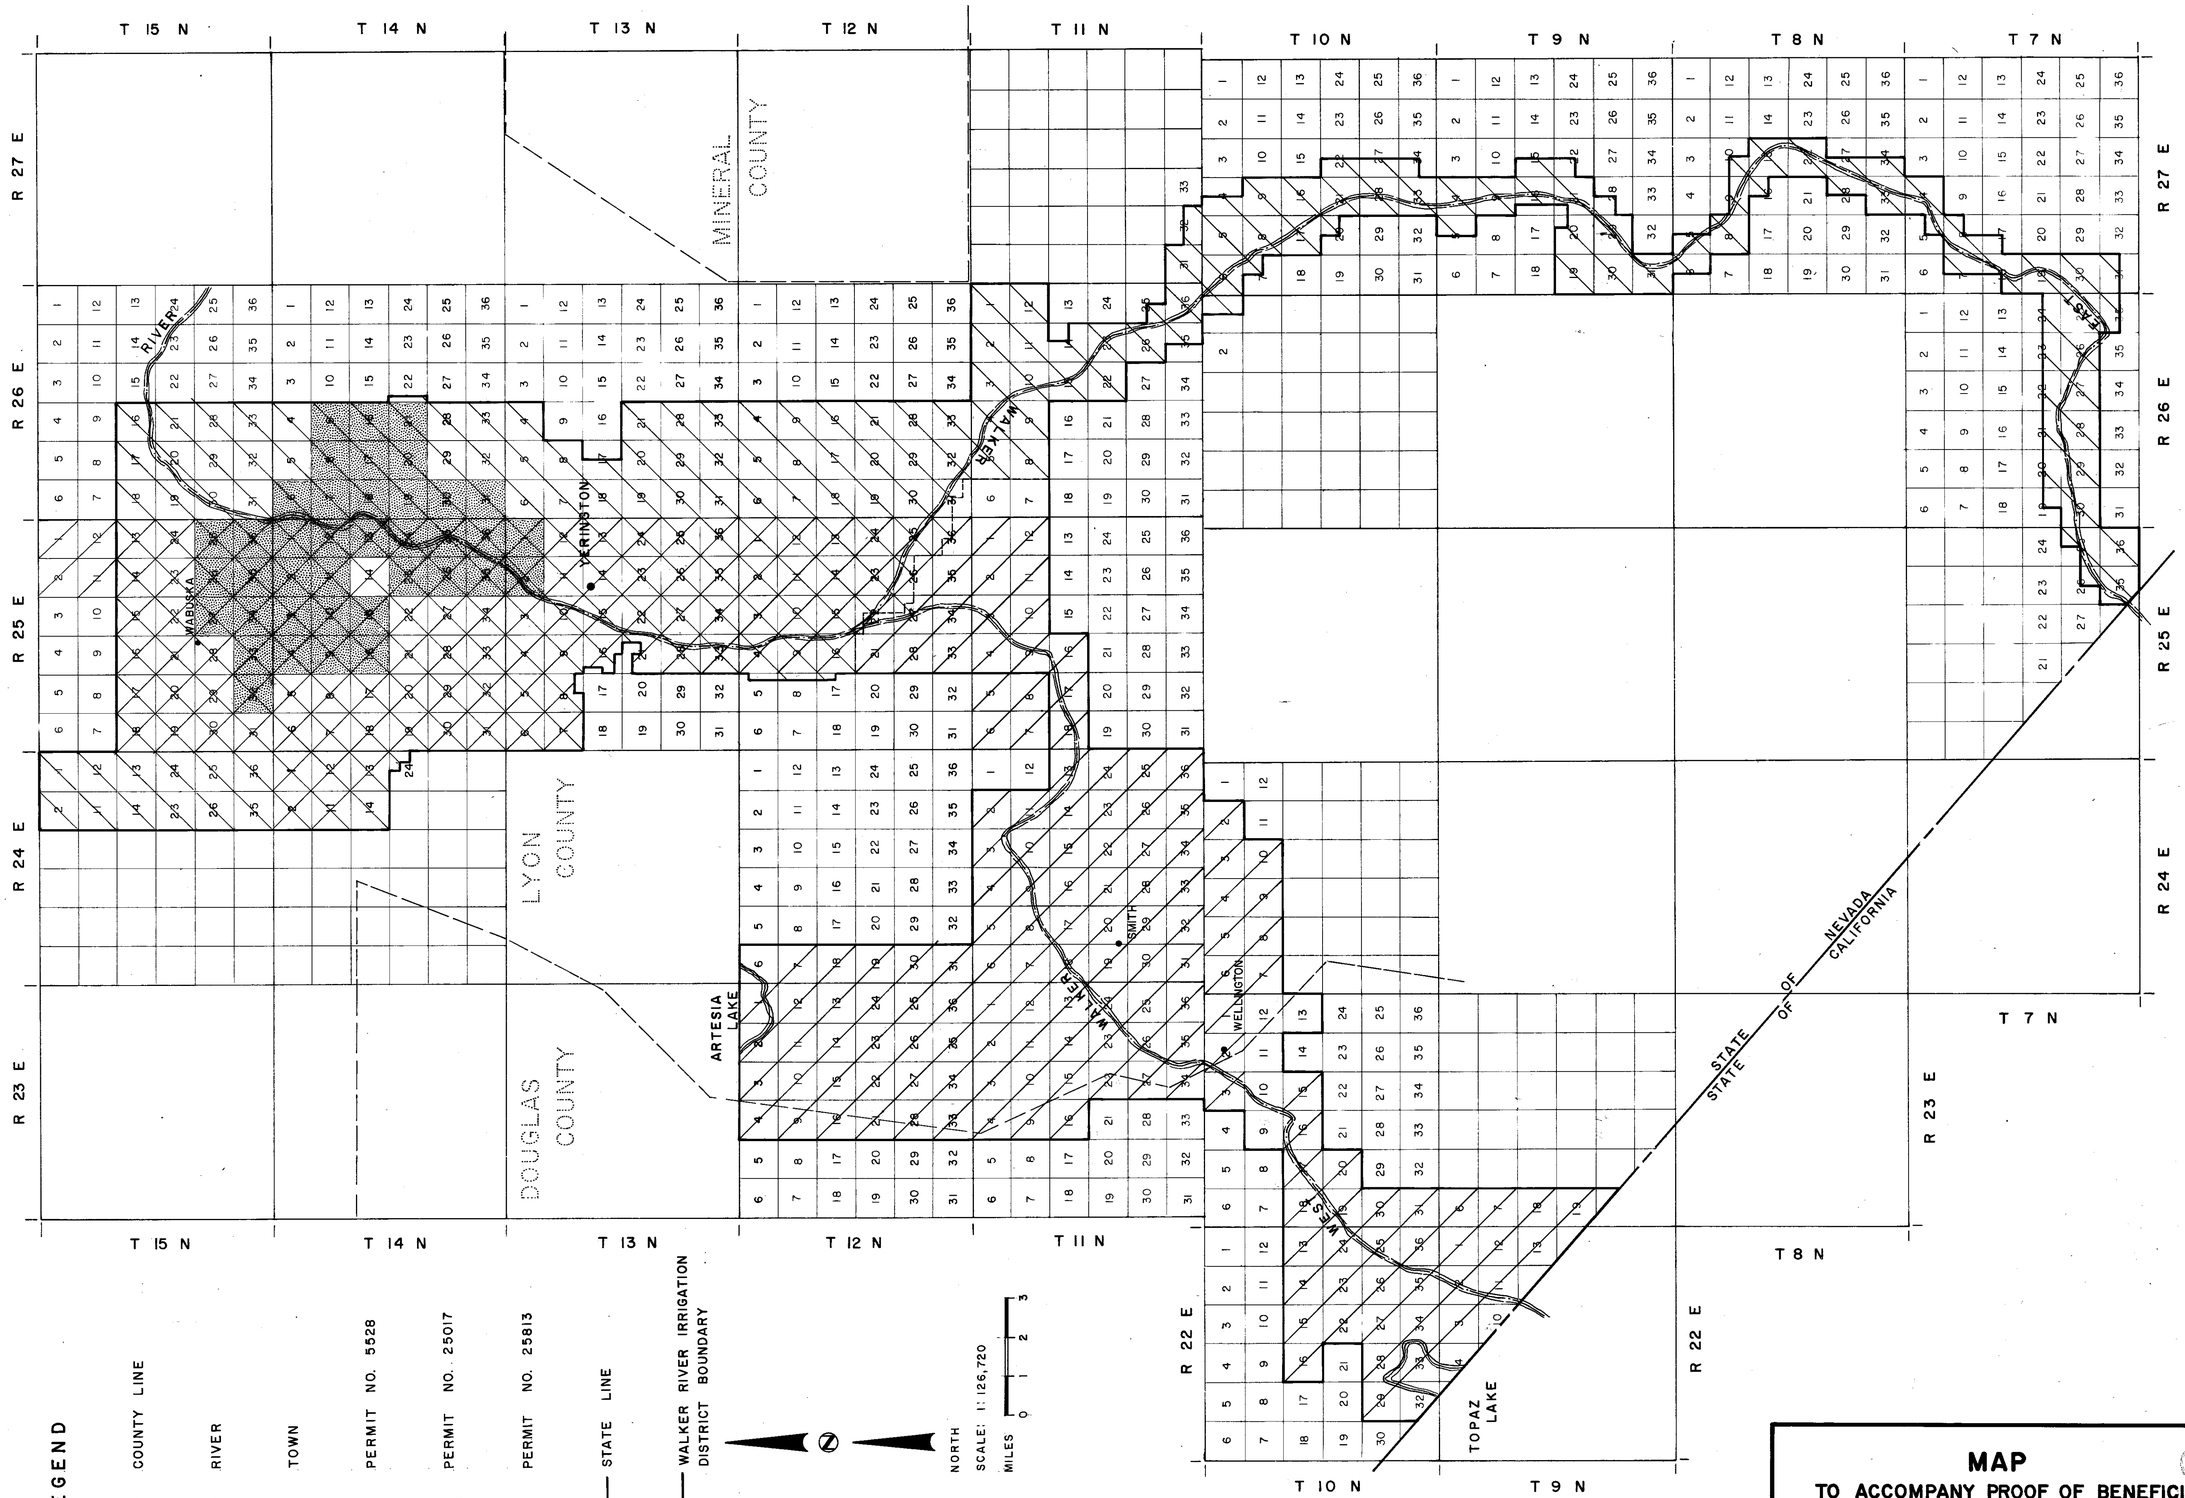

MAP
TO ACCOMPANY PROOF OF BENEFICIAL USE UNDER APPLICATION NO.'S

5528, 25017, & 25813

PREPARED FOR
WALKER RIVER IRRIGATION DISTRICT

SHEET 2 OF 61

1975 MAR 26 PM 2 12
STATE ENGINEER
OFFICE

1976 MAY 10 PM 4 09

1976 SEP 17 PM 1 39

1976 MAR 11 AM 11 13

77111T 25813 25017 5528