SEC	SUBDIVISION	T.	R.	ALFALFA	GRAIN	IRRIGATED PASTURE	DATE.
18	NW¼SE¼	7N.	42E	3.1			
"	NW¼SW¼	"	"		0.2		
"	NE¼SW¼	"	"	6.2	4.5		
"	SE¼SW¼	"	"	26.0	13.6		
"	SW¼SE¼	"	"	8.3			
"	SW¼SW¼	"	"	2.3	26.4		
19	NE¼NW¼	"	"	4.3			
"	NW¼NW¼	"	"	3.2	2.4		
13	SE¼SE¼	"	41E		1.6		
24	NE¼NE¼	"	"		0.3		
17	NE¼SW¼	"	42E			24.	
"	SE¼SW¼	"	"			40.	
"	SW¼SW¼	"	"			7.5	
"	SW¼SE¼	"	"			19.	
"	SE¼NW¼	"	"			2.7	
"	SW¼NE¼	"	"			30.	
"	NW¼SE¼	"	"			34.5	
20	NW¼NW¼	"	"			1.5	
"	NE¼NW¼	"	"			20.3	
"	NW¼NE¼	"	"			1.1	
			TOTAL.	53.4	49.	180.6	

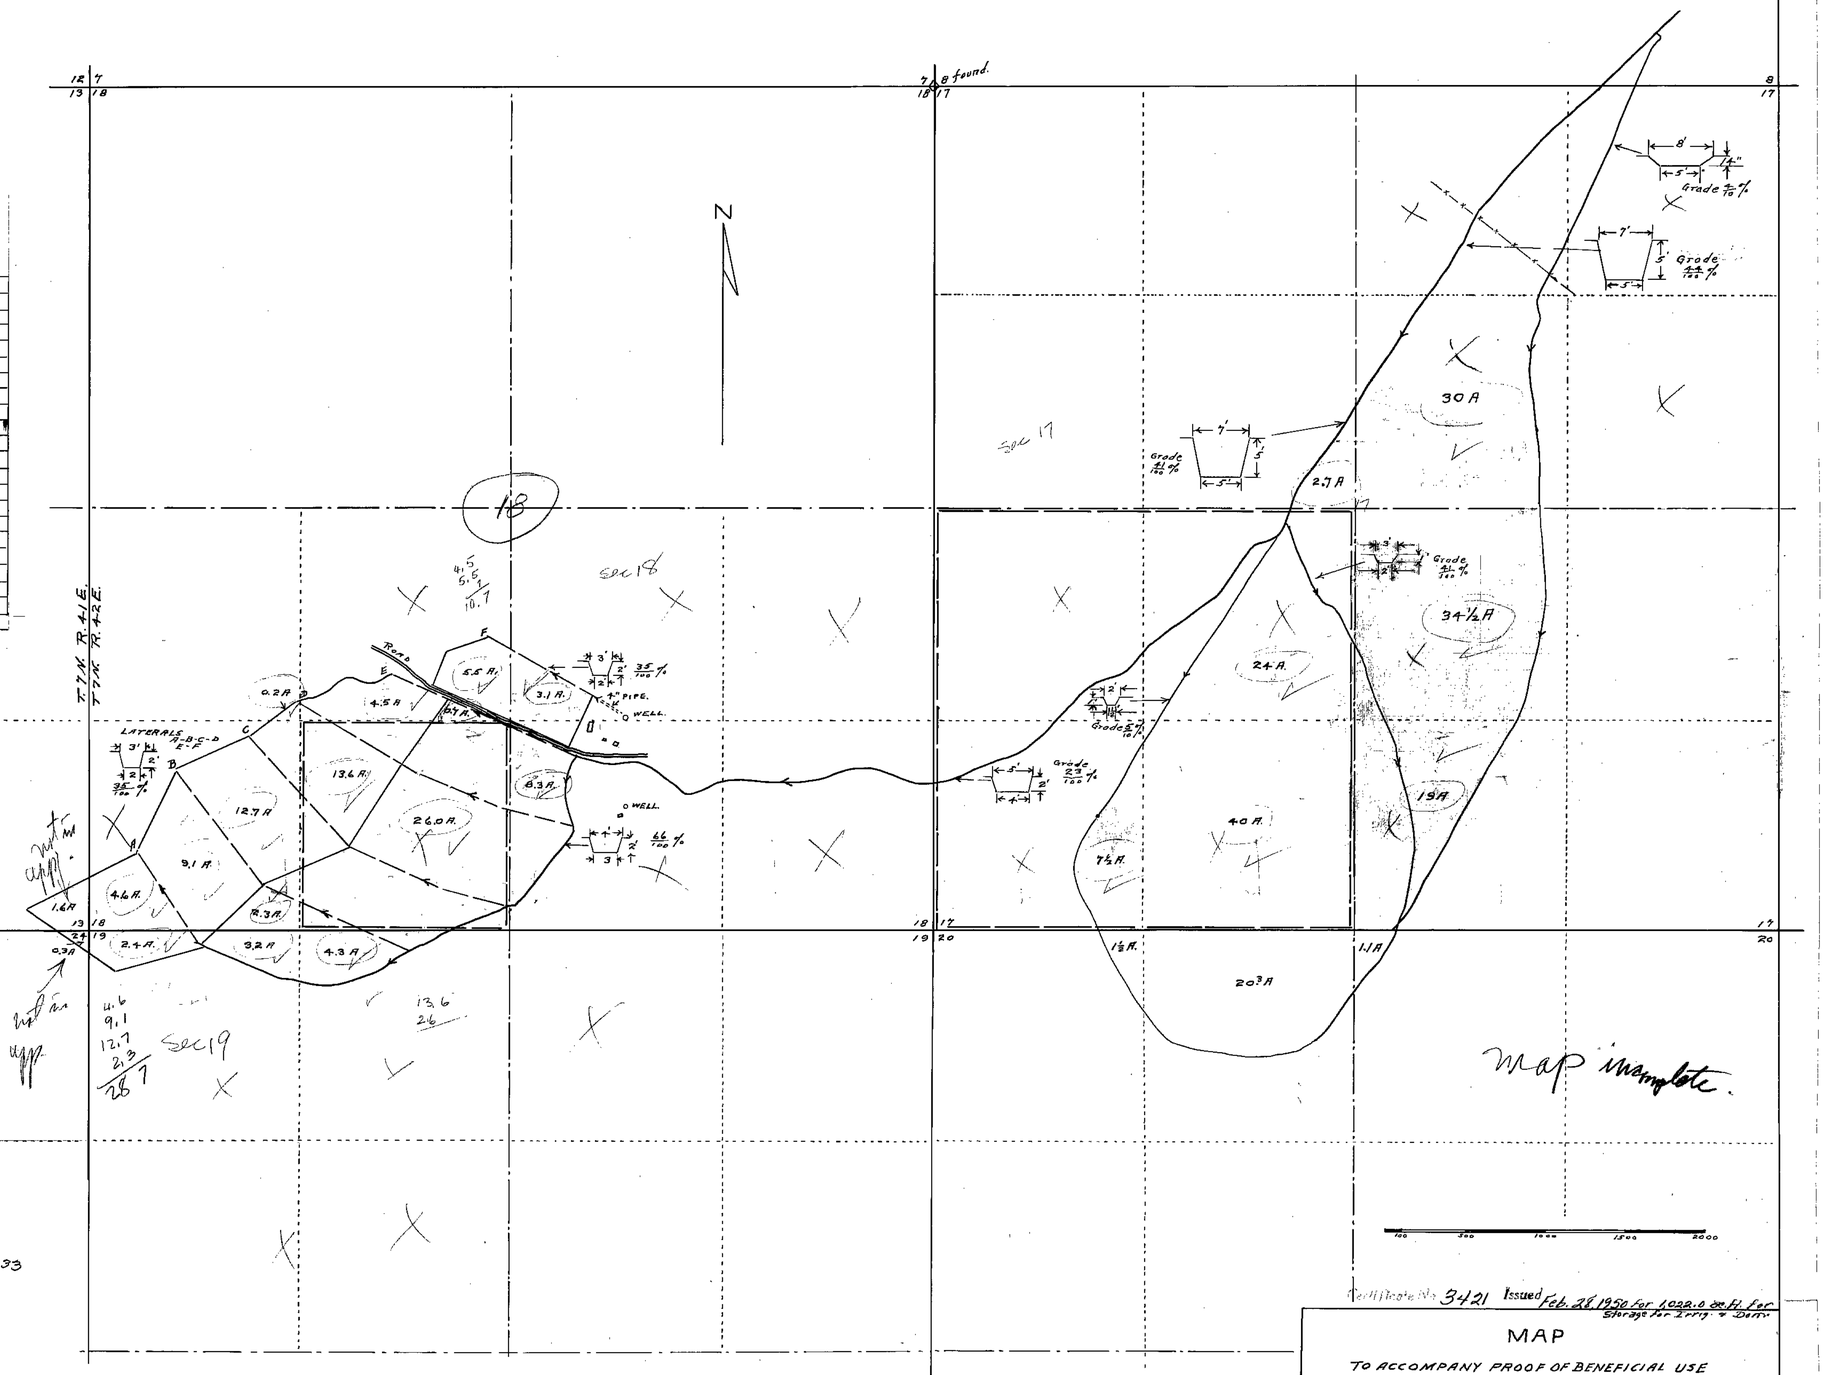

State of Nevada } S.S.
County of Nye

I, D S Johnson, being first duly sworn, depose and say that this Map consisting of one sheet has been correctly drawn to the designated scale from field notes of a survey made by me July 27th to Aug. 2d, 1948; that it truly and correctly represents the location and extent of the works used to divert water for irrigation purposes by Chas. D. Keough under Application No. 5533

That the location size and grades of the diverting channel, the location and extent of lands owned or controlled by the applicant upon which water applied for is used, together with the area and kind of culture in each 40 acre subdivision are fully and correctly designated thereon.

D S Johnson
State Water Right Surveyor
Nevada Reg. Engineer #133

Subscribed and sworn to before me this 6th day of August 1948

Hans Hansen
Notary Public

FILED
July 20, 1949
STATE ENGINEER'S OFFICE

Certificate No. 3421 Issued Feb. 28, 1950 for 1022.0 ac.ft. for Storage for Irrig. & Dom.

MAP

TO ACCOMPANY PROOF OF BENEFICIAL USE FOR IRRIGATION UNDER APPLICATION No. 5533 BY CHAS. D. KEOUGH FROM PEAVINE CREEK.

scale 1"=500'

AUG. 4TH, 1948.

5533