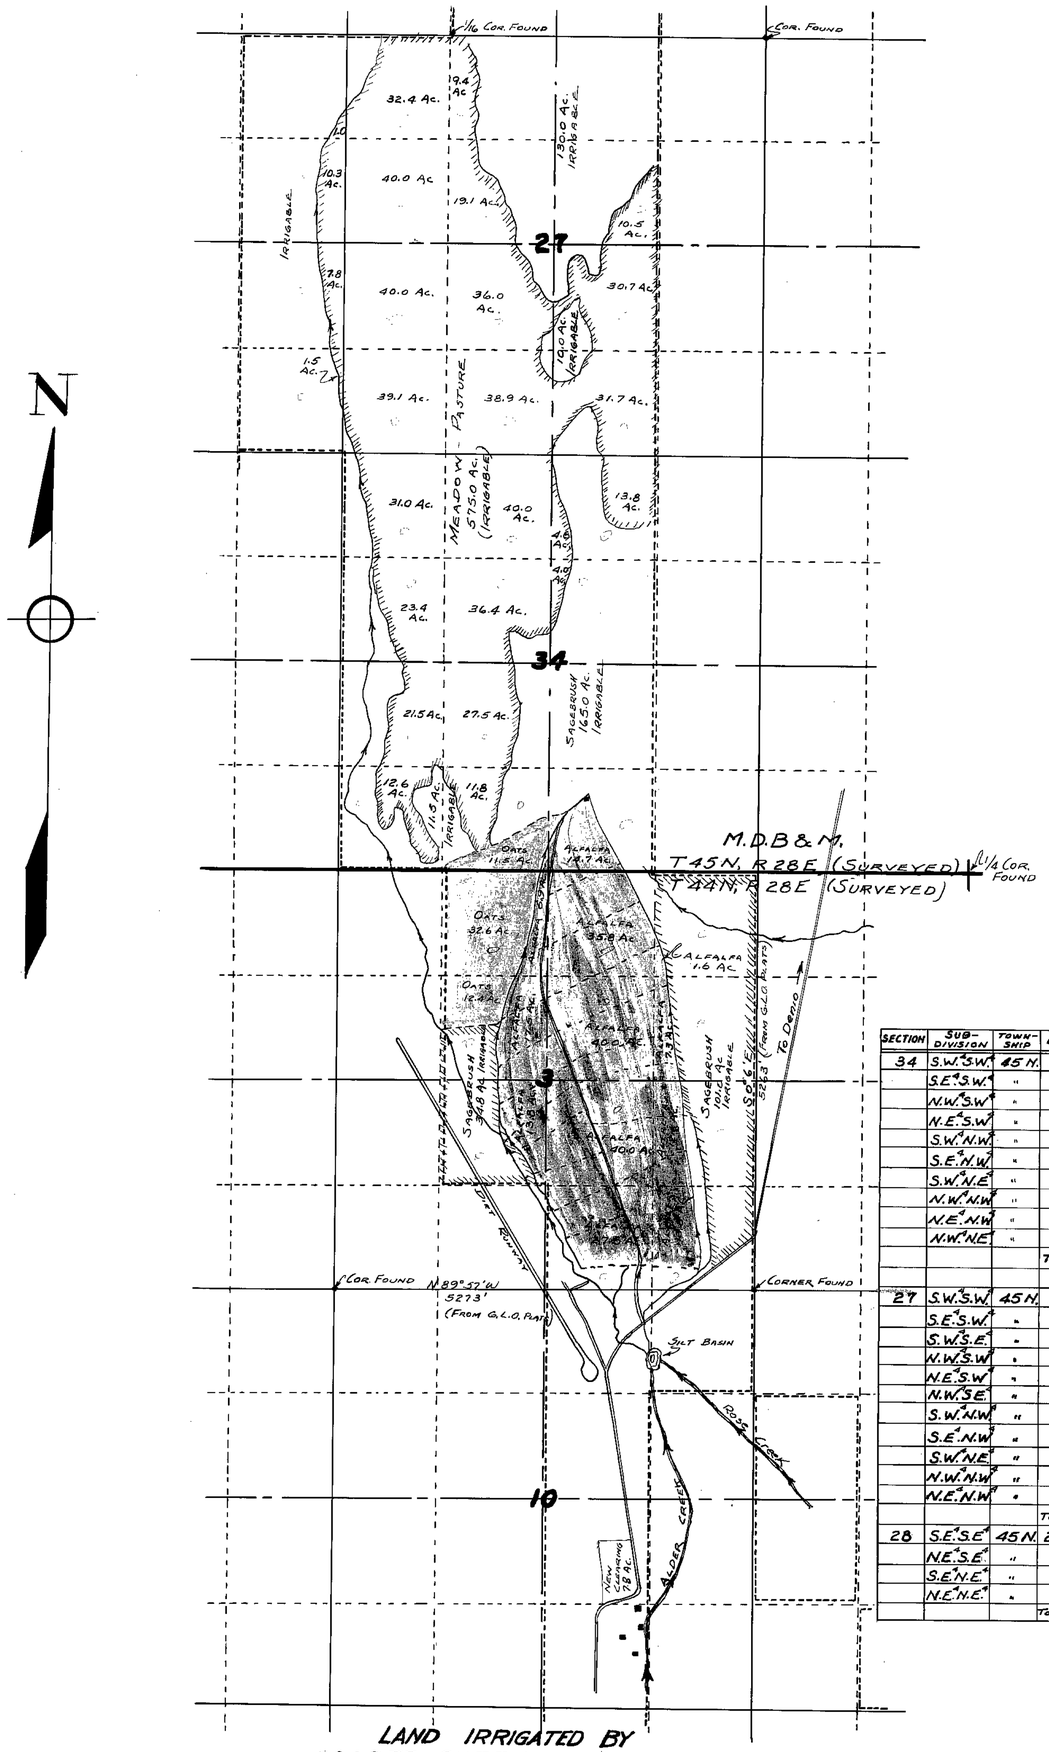

LAND IRRIGATED BY
ALDER CREEK CATTLE CO.

SCALE: 1 IN.=1000 FT.

STATE OF NEVADA
COUNTY OF WASHOE } S.S.

I, E.L. Pine, being first duly sworn, depose and say that this map, consisting of one sheet, has been correctly drawn to the designated scale from notes of a survey made under my supervision and direction between the eight day of June and the twentieth day of June, 1955; that it truly and correctly represents the location and extent of the works used to divert water from Alder Creek in Humboldt County, by The Alder Creek Cattle Co. for irrigation purposes under Application No. 5642. That the point of diversion, the location and size of the diverting channel, location and description of all measuring devices, the location and extent of lands owned or controlled by the applicant upon which water applied for under Application No. 5642 is used, together with the area and kind of culture in each 40 acre subdivision, and the location and names of all other works or streams which are crossed by or connected with said works, are fully and correctly designated thereon.

E. L. Pine
STATE WATER RIGHT SURVEYOR

Subscribed and sworn to before me this 5th day of July, 1955

Geneva B. Kelso
NOTARY PUBLIC IN AND FOR WASHOE COUNTY, NEVADA

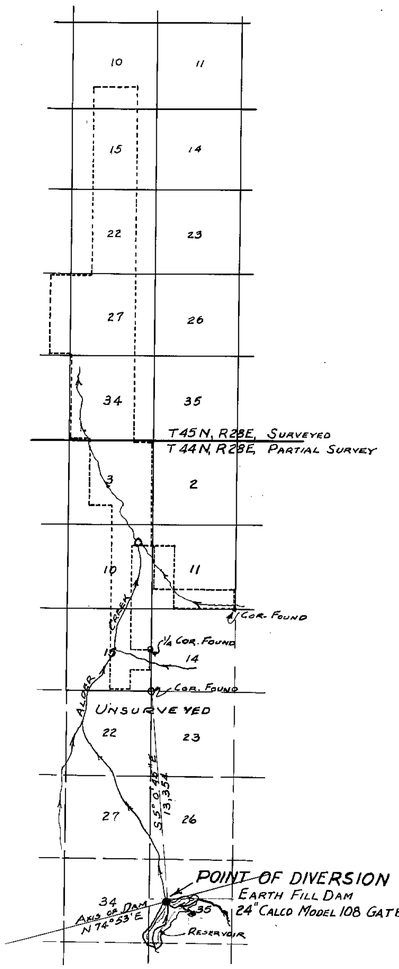

LOCATION OF DIVERSION
SCALE: 1 IN.=5000 FT.

SECTION	SUB-DIVISION	TOWN-SHIP	RANGE	CULTIVATED ACREAGE	KIND OF CULTURE
34	S.W.¼S.W.¼	45 N.	28 E.	12.6	MEADOW
	S.E.¼S.W.¼	"	"	11.8	"
	N.W.¼S.W.¼	"	"	21.5	"
	N.E.¼S.W.¼	"	"	27.5	"
	S.W.¼N.W.¼	"	"	23.4	"
	S.E.¼N.W.¼	"	"	36.4	"
	S.W.¼N.E.¼	"	"	4.0	"
	N.W.¼N.W.¼	"	"	31.0	"
	N.E.¼N.W.¼	"	"	40.0	"
	N.W.¼N.E.¼	"	"	18.4	"
			TOTAL	226.6	"
27	S.W.¼S.W.¼	45 N.	28 E.	39.1	MEADOW
	S.E.¼S.W.¼	"	"	38.9	"
	S.W.¼S.E.¼	"	"	31.7	"
	N.W.¼S.W.¼	"	"	40.0	"
	N.E.¼S.W.¼	"	"	36.0	"
	N.W.¼S.E.¼	"	"	30.7	"
	S.W.¼N.W.¼	"	"	40.0	"
	S.E.¼N.W.¼	"	"	19.1	"
	S.W.¼N.E.¼	"	"	10.5	"
	N.W.¼N.W.¼	"	"	32.4	"
	N.E.¼N.W.¼	"	"	9.4	"
			TOTAL	327.8	"
28	S.E.¼S.E.¼	45 N.	28 E.	1.5	MEADOW
	N.E.¼S.E.¼	"	"	7.8	"
	S.E.¼N.E.¼	"	"	10.3	"
	N.E.¼N.E.¼	"	"	1.0	"
			TOTAL	20.6	"

SECTION	SUB-DIVISION	TOWN-SHIP	RANGE	CULTIVATED ACREAGE	KIND OF CULTURE
3	S.W.¼S.E.¼	44 N.	28 E.	27.6	Alfalfa
	S.E.¼S.E.¼	"	"	13.8	Alfalfa
	N.E.¼S.W.¼	"	"	13.8	Alfalfa
	N.W.¼S.E.¼	"	"	40.0	Alfalfa
	N.E.¼S.E.¼	"	"	12.6	Alfalfa
	S.E.¼N.W.¼	"	"	12.4	Oats
	"	"	"	17.5	Alfalfa
	S.W.¼N.E.¼	"	"	40.0	Alfalfa
	S.E.¼N.E.¼	"	"	7.3	Alfalfa
	N.E.¼N.W.¼	"	"	32.6	Oats
	"	"	"	6.9	Alfalfa
	N.W.¼N.E.¼	"	"	35.8	Alfalfa
	N.E.¼N.E.¼	"	"	1.6	Alfalfa
			TOTAL	261.9	
34	S.E.¼S.W.¼	45 N.	28 E.	11.5	Oats
	S.W.¼S.E.¼	"	"	14.7	Alfalfa
			TOTAL	26.2	

GRAND TOTAL AREA IRRIGATED = 863.1 ACRES

Certificate No. 4386 Issued Mar. 21, 1956

FILED
JUL 5 1955
STATE ENGINEER'S OFFICE

OFFICE
STATE ENGINEER

1955 JUL 5 PM 2 08

MAP TO ACCOMPANY
PROOF OF BENEFICIAL USE
UNDER APPLICATION NO. 5642
FOR
IRRIGATION
BY
THE ALDER CREEK CATTLE CO.
FROM
ALDER CREEK

5642