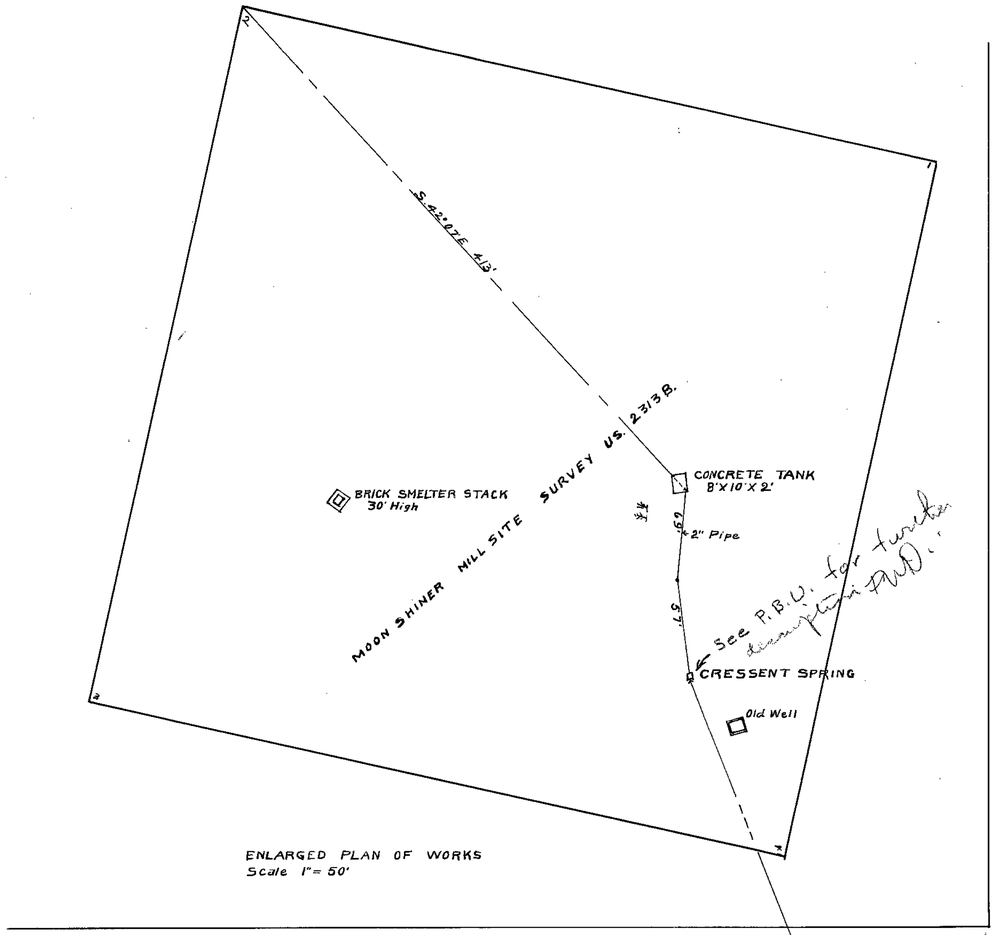

ENLARGED PLAN OF WORKS
Scale 1" = 50'

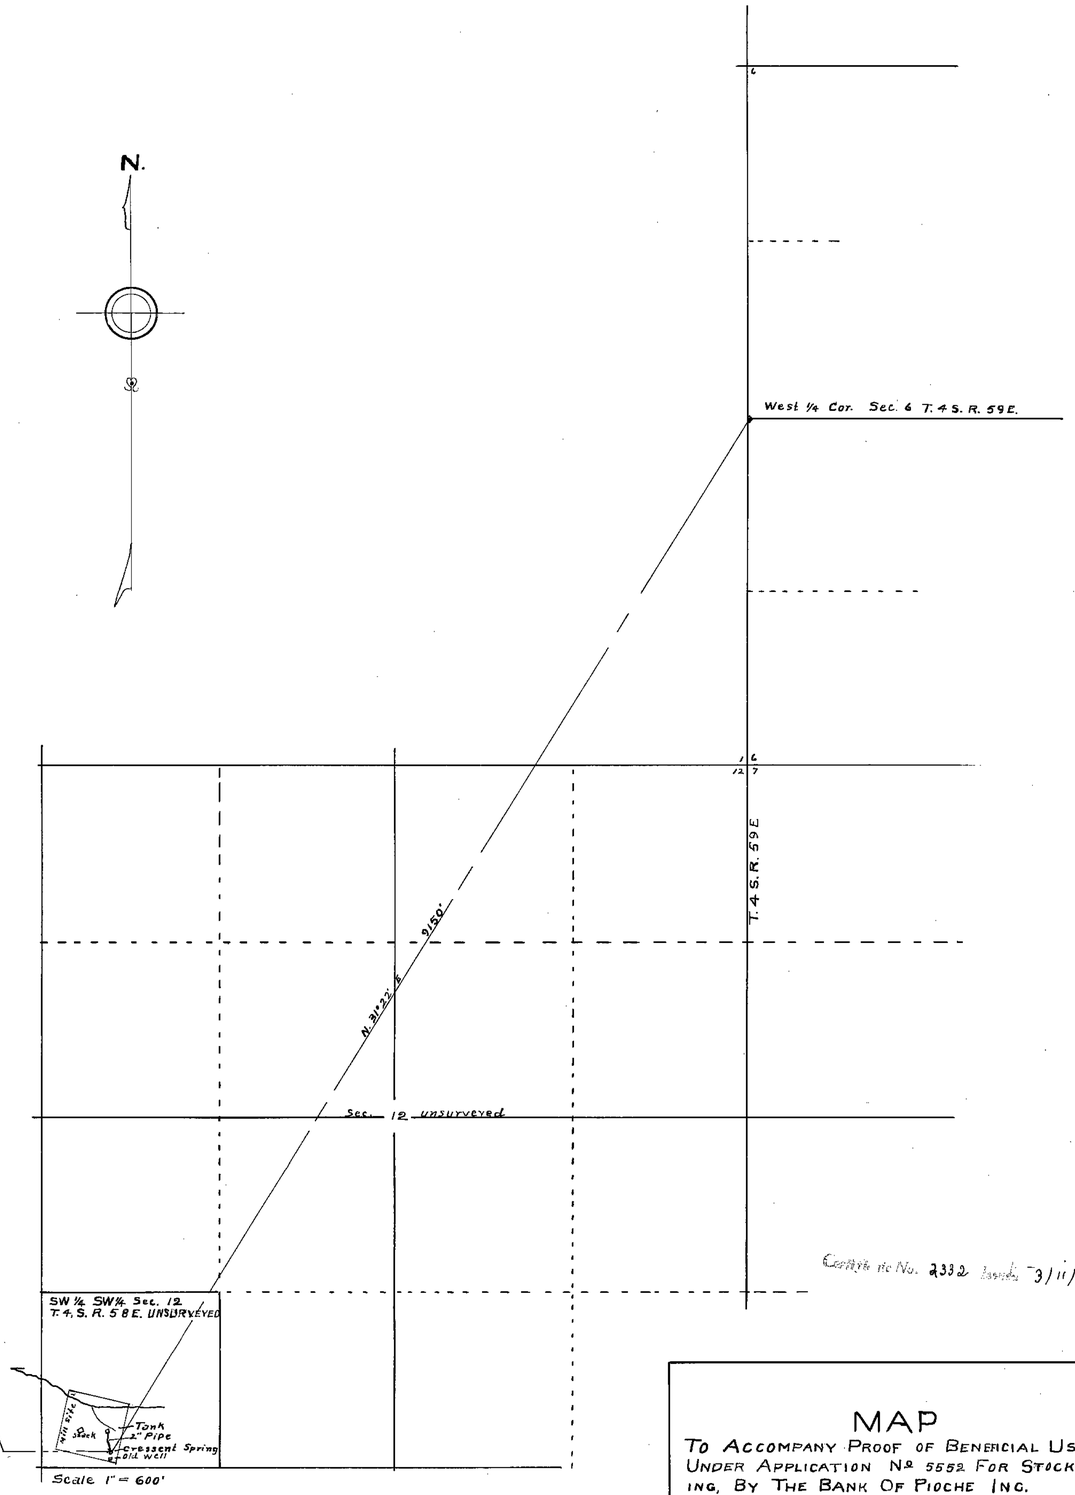

State of Nevada } S.S.
County of Lincoln }

I, Frank Walker, being first duly sworn, depose and say that this map has been correctly drawn to the designated scale from field notes of a survey made by me on the 10 day of Nov. 1936; that it truly and correctly represents the location and extent of the works used to divert water from Cressent Spring, in Lincoln County, by The Bank Of Pioche Inc. for Stockwatering purposes. That the point of diversion, the location and size of the diverting works, the manner of use, and the location and names of all other works which are connected with said works are fully and correctly designated thereon.

Frank Walker
State Water Right Surveyor

Subscribed and sworn to before me this 13 day of Feb. 1937.

Notary Public in and for Lincoln County Nev.

My Commission Expires

FILED
February 19, 1937

Certificate No. 2332 Issued 3/11/37

MAP

To Accompany Proof of Beneficial Use Under Application No 5552 For Stockwatering, By The Bank Of Pioche Inc. From Cressent Spring

5552