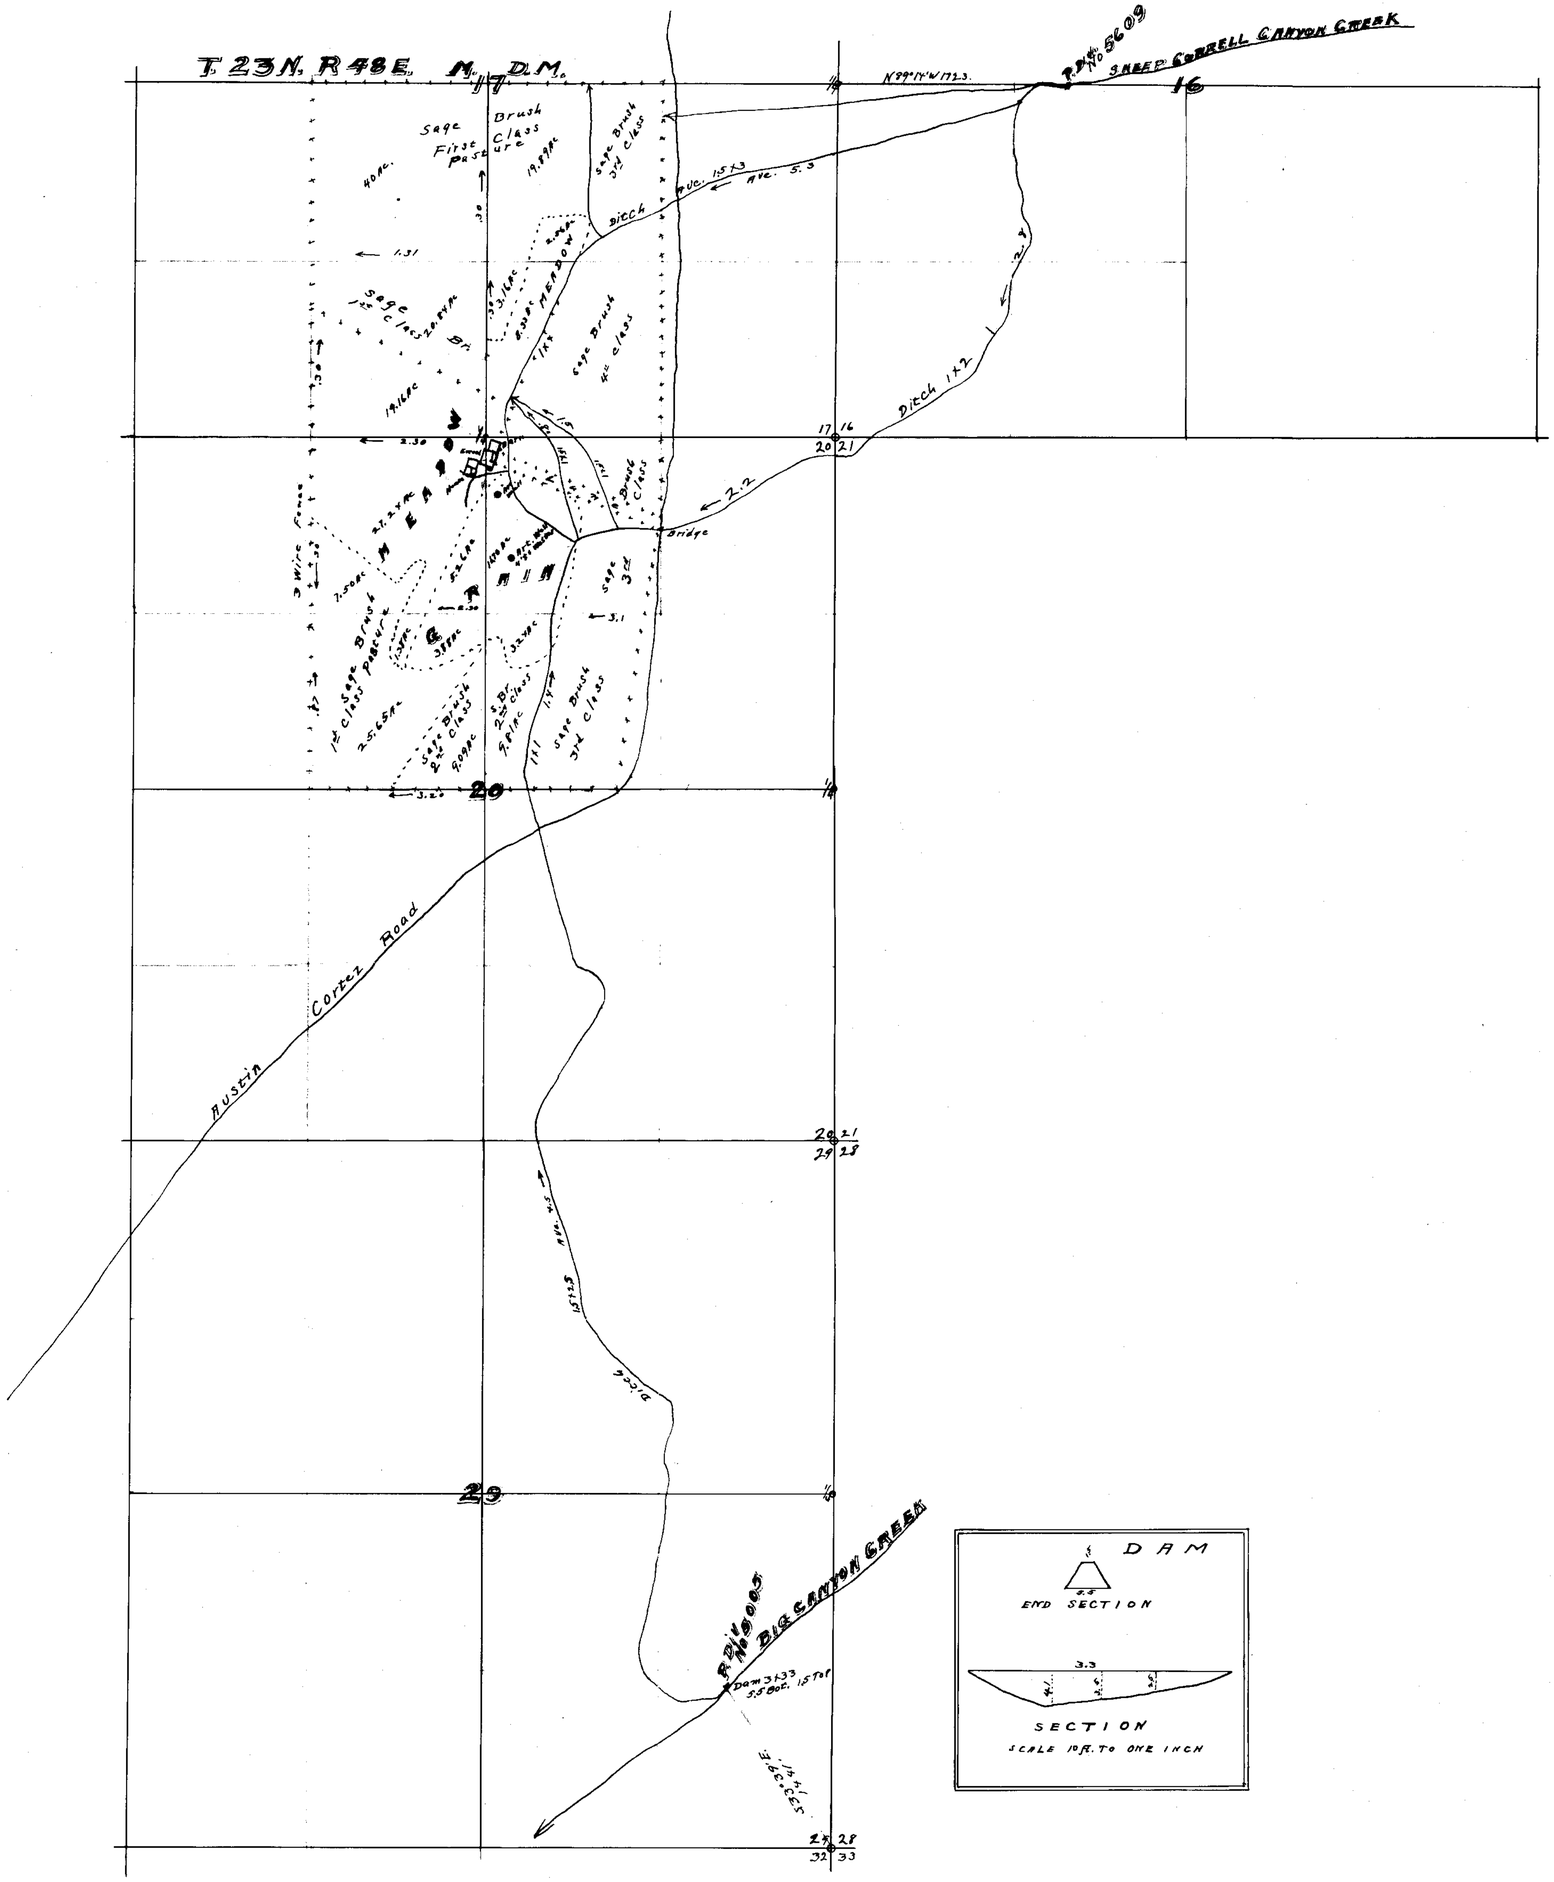

IRRIGATED PORTION UNDER APPLICATION No 5609.

Sec.	Sub-division	T.	R.	Cultivable acreage	Description of culture	Date of first culture
17	NE¼ of SW¼	23 N.	48 E	40.00	Sage Brush	
"	NW¼ of SE¼	"	"	19.89	" "	
"	" "	"	"	2.56	Meadow	
"	SE¼ of SW¼	"	"	19.16	"	
"	" "	"	"	20.84	Sage Brush	
"	SW¼ of SE¼	"	"	3.16	" "	
"	" "	"	"	6.33	Meadow	

IRRIGATED PORTION UNDER APPLICATION No 5005.

Sec.	Sub-division	T.	R.	Cultivable acreage	Description of culture	Date of first culture
20	NE¼ of NW¼	23 N	48 E	27.24	Meadow	
"	" "	"	"	7.50	Sage Brush	
"	" "	"	"	5.26	Grain	
"	NW¼ of NE¼	"	"	11.70	"	
"	SE¼ of NW¼	"	"	3.88	"	
"	" "	"	"	1.33	Meadow	
"	" "	"	"	25.65	Sage Brush	
"	SW¼ of NE¼	"	"	3.24	Grain	

STATE OF NEVADA ss.
COUNTY OF LANDER

I, O. P. Adams, being first duly sworn, depose and say that the accompanying map is a true and accurate plat of the lands irrigated by Elmer J. Isaac, as taken from the field notes of a survey made by me, completed on the first day of September, 1923.

That the map and survey were made at the instance of Elmer J. Isaac, and that it truly represents the irrigated lands of said Elmer J. Isaac.

O. P. Adams
Surveyor.

Subscribed and sworn to before me this 3rd day of November 1923.

Ernest A Lemaire
Notary Public in and for Lander County, Nevada.

Mar 4 - 25 -

CULTURE MAP
APPLICATION Nos 5005 & 5609
OF ELMER J. ISAAC
WHOSE ADDRESS IS CORTEZ, LANDER COUNTY, NEVADA.

SCALE
600 ft. TO ONE INCH.

FILED
Nov. 14, 1923
STATE ENGINEER'S OFFICE

Under #5005 Certificate No. 898, Bk. 4 Dec. 11, 1923 for 0.2585 c.f.s.

Under #5609 Certificate No. 899, Bk. 4 Dec. 11, 1923 for 1.1394 c.f.s.

Place in files under 5005 & 5609