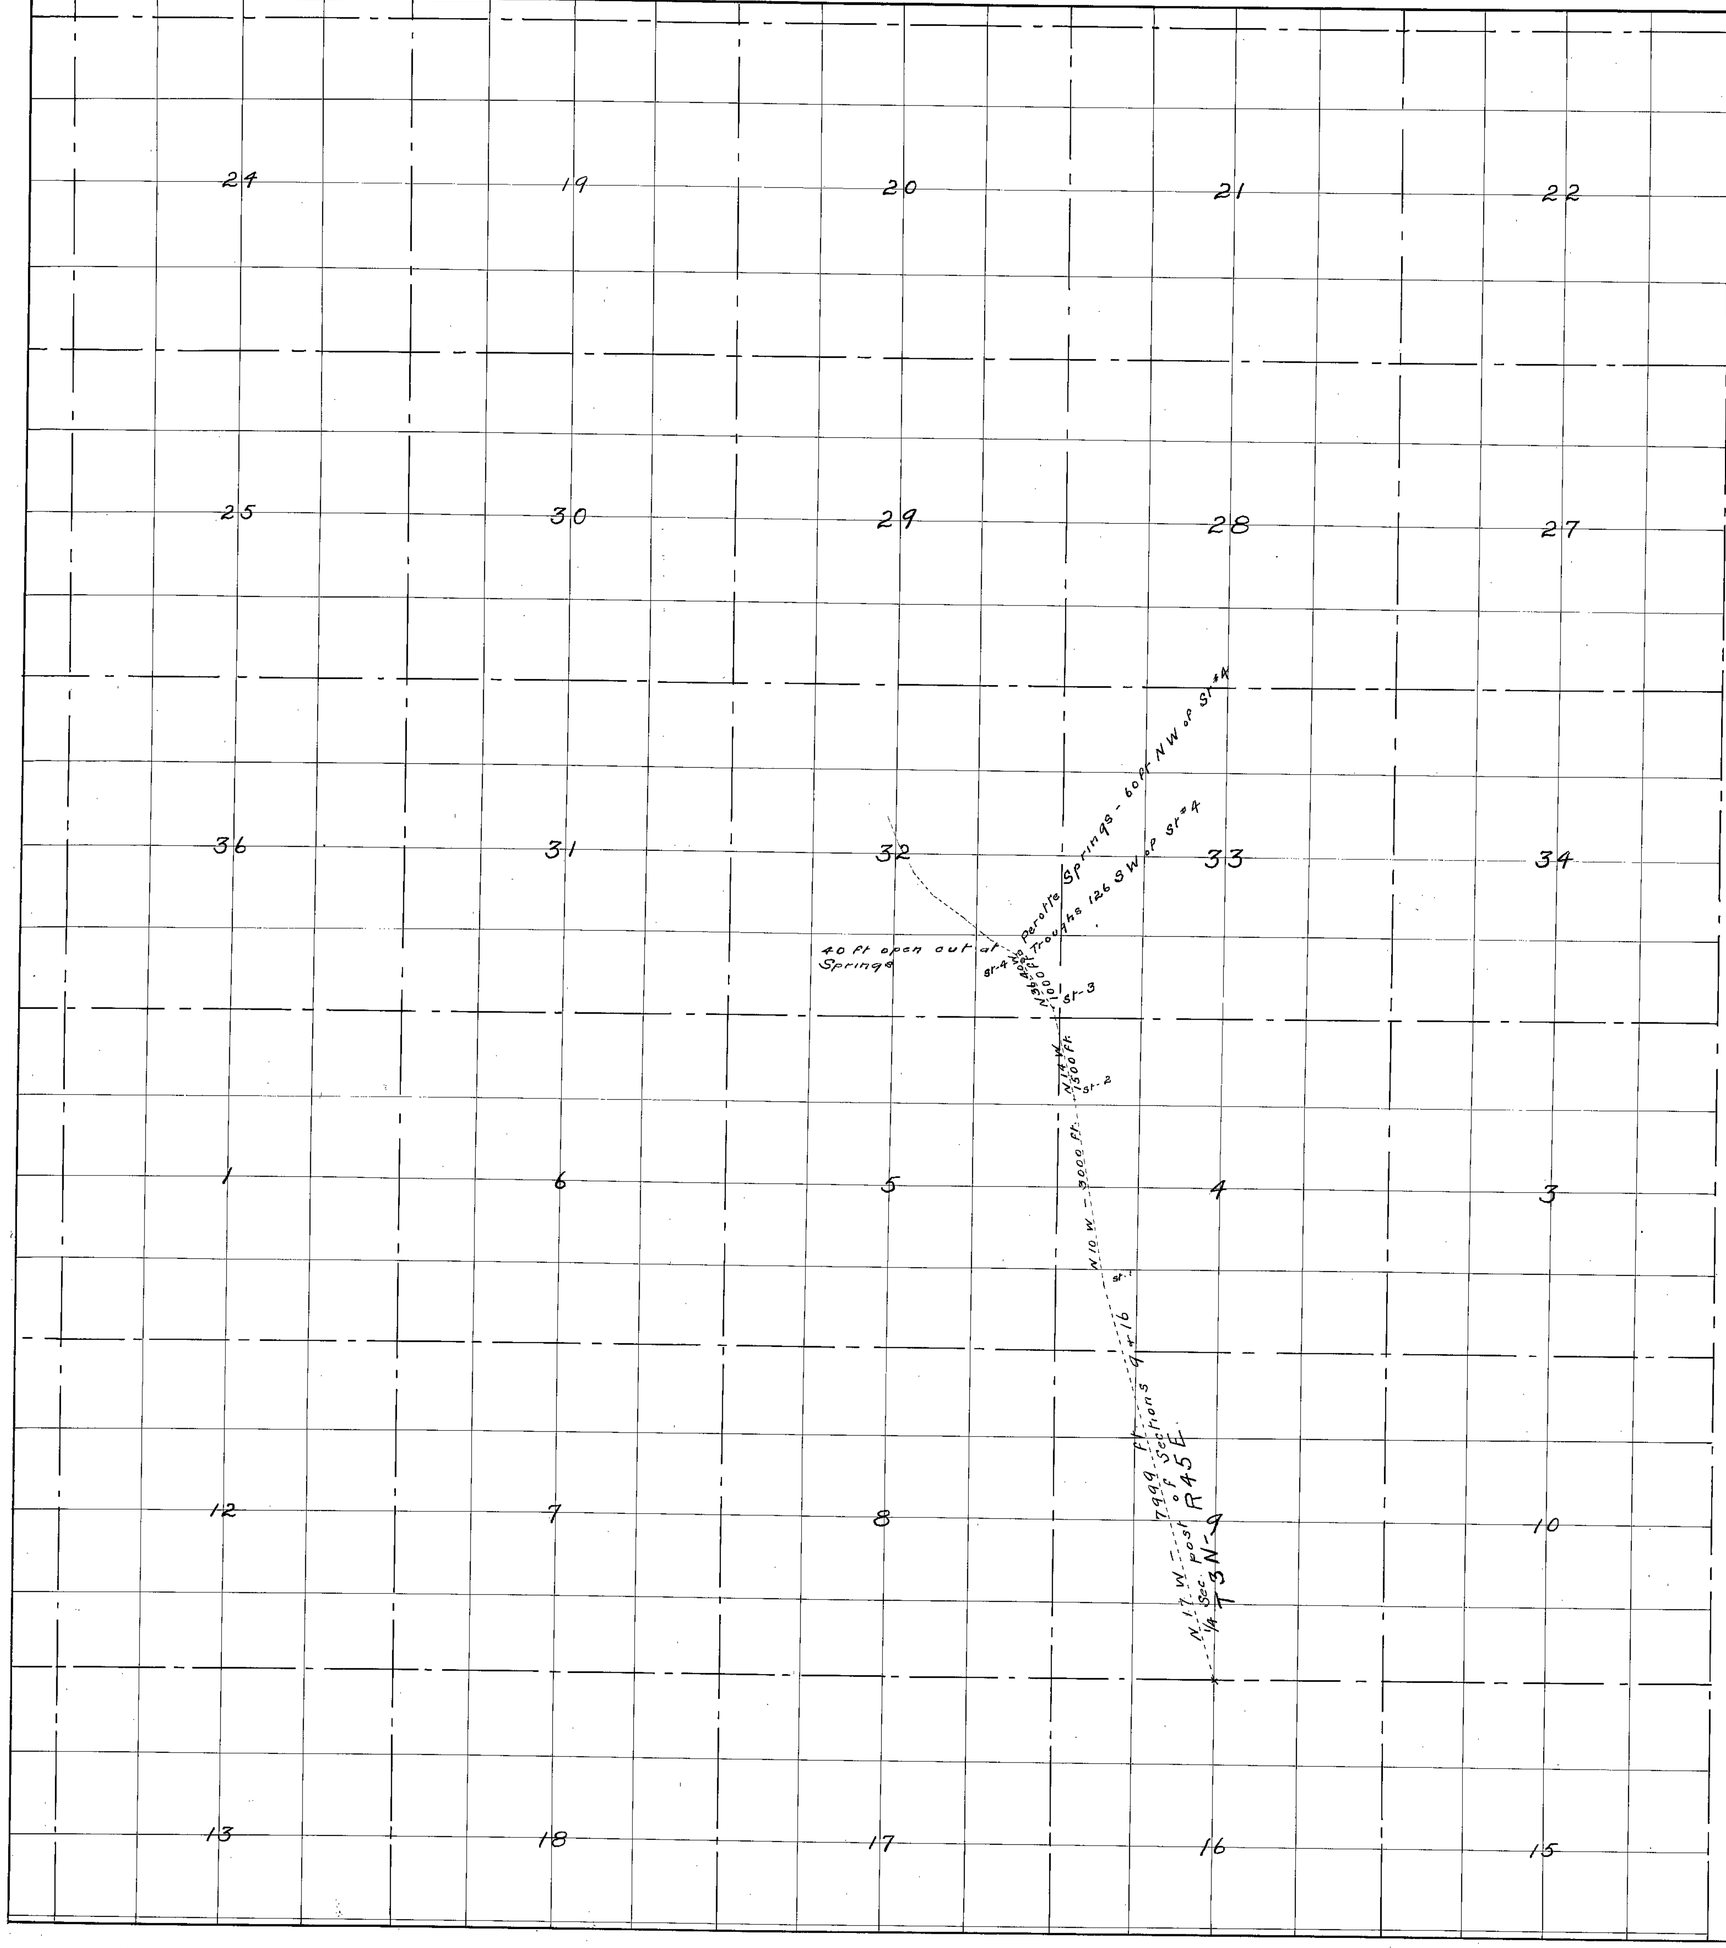

PEROTTE SPRINGS

SE¼ of the SE¼ Sec. 32
T4N.- R45E - M.D.B.+M

1. W A Ray, being first duly sworn, depose and say that the above map is a true and accurate plat of the waters and lands irrigated by Perotte Springs as taken from the field notes of a survey made by me completed on the ; That the map and survey were made at the instance of Milo A. Caine applicant for said waters and that it truly represents waters and improvments of waters of said Perotte Springs

W. A. Ray
Co. Svr.

Subscribed and sworn to before me this 27th Sep 1919

L E Glass

County Clerk of [illegible] and ex-officio Clerk of the Federal Court of the Fifth Judicial Division of the State of Nevada, in and for the County of [illegible]

FILED
OCT 28 [illegible]

#5979
Certificate No. 590 BK.4 issued 2-8-22.
for 0.003 c.f.s.

10/28/19

placed in files under

[redacted] - (5652)