Section	Sub-division	Township	Range	Cultivated Acreage	Description of Culture	Date of First Culture
19	SE¼NE¼	16N.	57E.	1¼Ac.	Wheat.	
19	SE¼NE¼	16N.	57E.	1.9Ac.	Alfalfa.	
19	NE¼SE¼	16N.	57E.	0.5Ac.	Garden.	
19	NE¼SE¼	16N.	57E.	2.5Ac.	Wheat.	
19	NE¼SE¼	16N.	57E.	5¼Ac.	Alfalfa.	

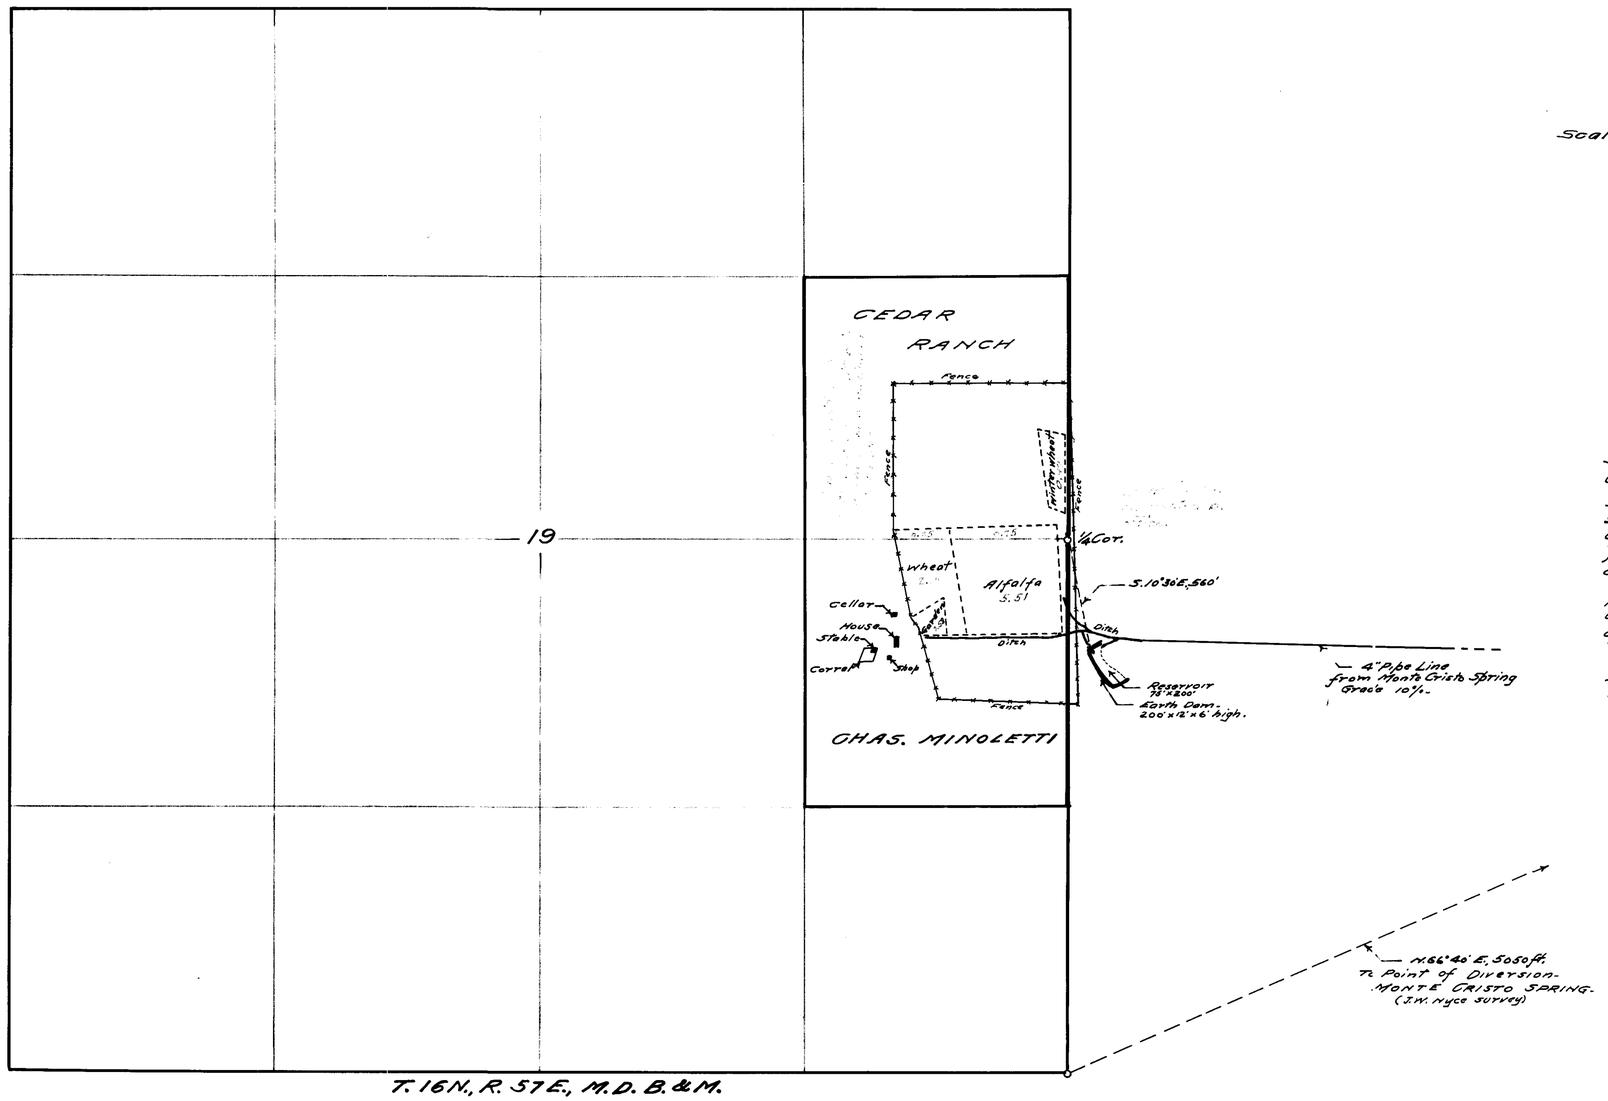

Scale 1 in. = 400 Ft.

STATE OF NEVADA. }
County of White Pine } ss.

I, F.W. Millard, being first duly sworn, depose and say that the above map is a true and accurate plat of the lands irrigated by CHAS. MINOLETTI, as taken from the field notes of a survey made by me, completed on the 13th day of December, 1925.

That the map and survey were made at the instance of CHAS. MINOLETTI, owner of said lands and that it truly represents the irrigated lands of said CHAS. MINOLETTI.

F.W. Millard
Surveyor.

Subscribed and sworn to before me, this 18th day of December, 1925.

J.M. Koelbert
Notary Public in and for White Pine County, Nevada.

FILED
Dec. 21, 1925
STATE ENGINEER

1159, Bk. 5 Dec. 30, 1925 for 0.1 c.f.s.

MAP SHOWING
LAND IRRIGATED
BY CHAS. MINOLETTI.
FROM MONTE CRISTO SPRING
PERMIT NO. 5659.
SURVEYED DEC. 13, 1925.
BY - ED. MILLARD & SON.
ELY, NEVADA.

5659