STATE OF NEVADA }
COUNTY OF ORMSBY } ss.

I, Harvey M. Payne, being first duly sworn, depose and say that this map has been correctly drawn to the designated scale from the field notes of a survey completed by me on November 25, 1932; that it truly and correctly shows the old and new points of diversion and the change effected in said diversion points under Permit No. 5677, together with land which has always been irrigated under vested right, at first from the old diversion, and later from the new point of diversion.

Harvey M. Payne
WATER RIGHT ENGINEER.

Subscribed and sworn to before me this 24th day of February, 1933.

Adon A. Pointer
Notary Public in and for Ormsby County, Nevada.

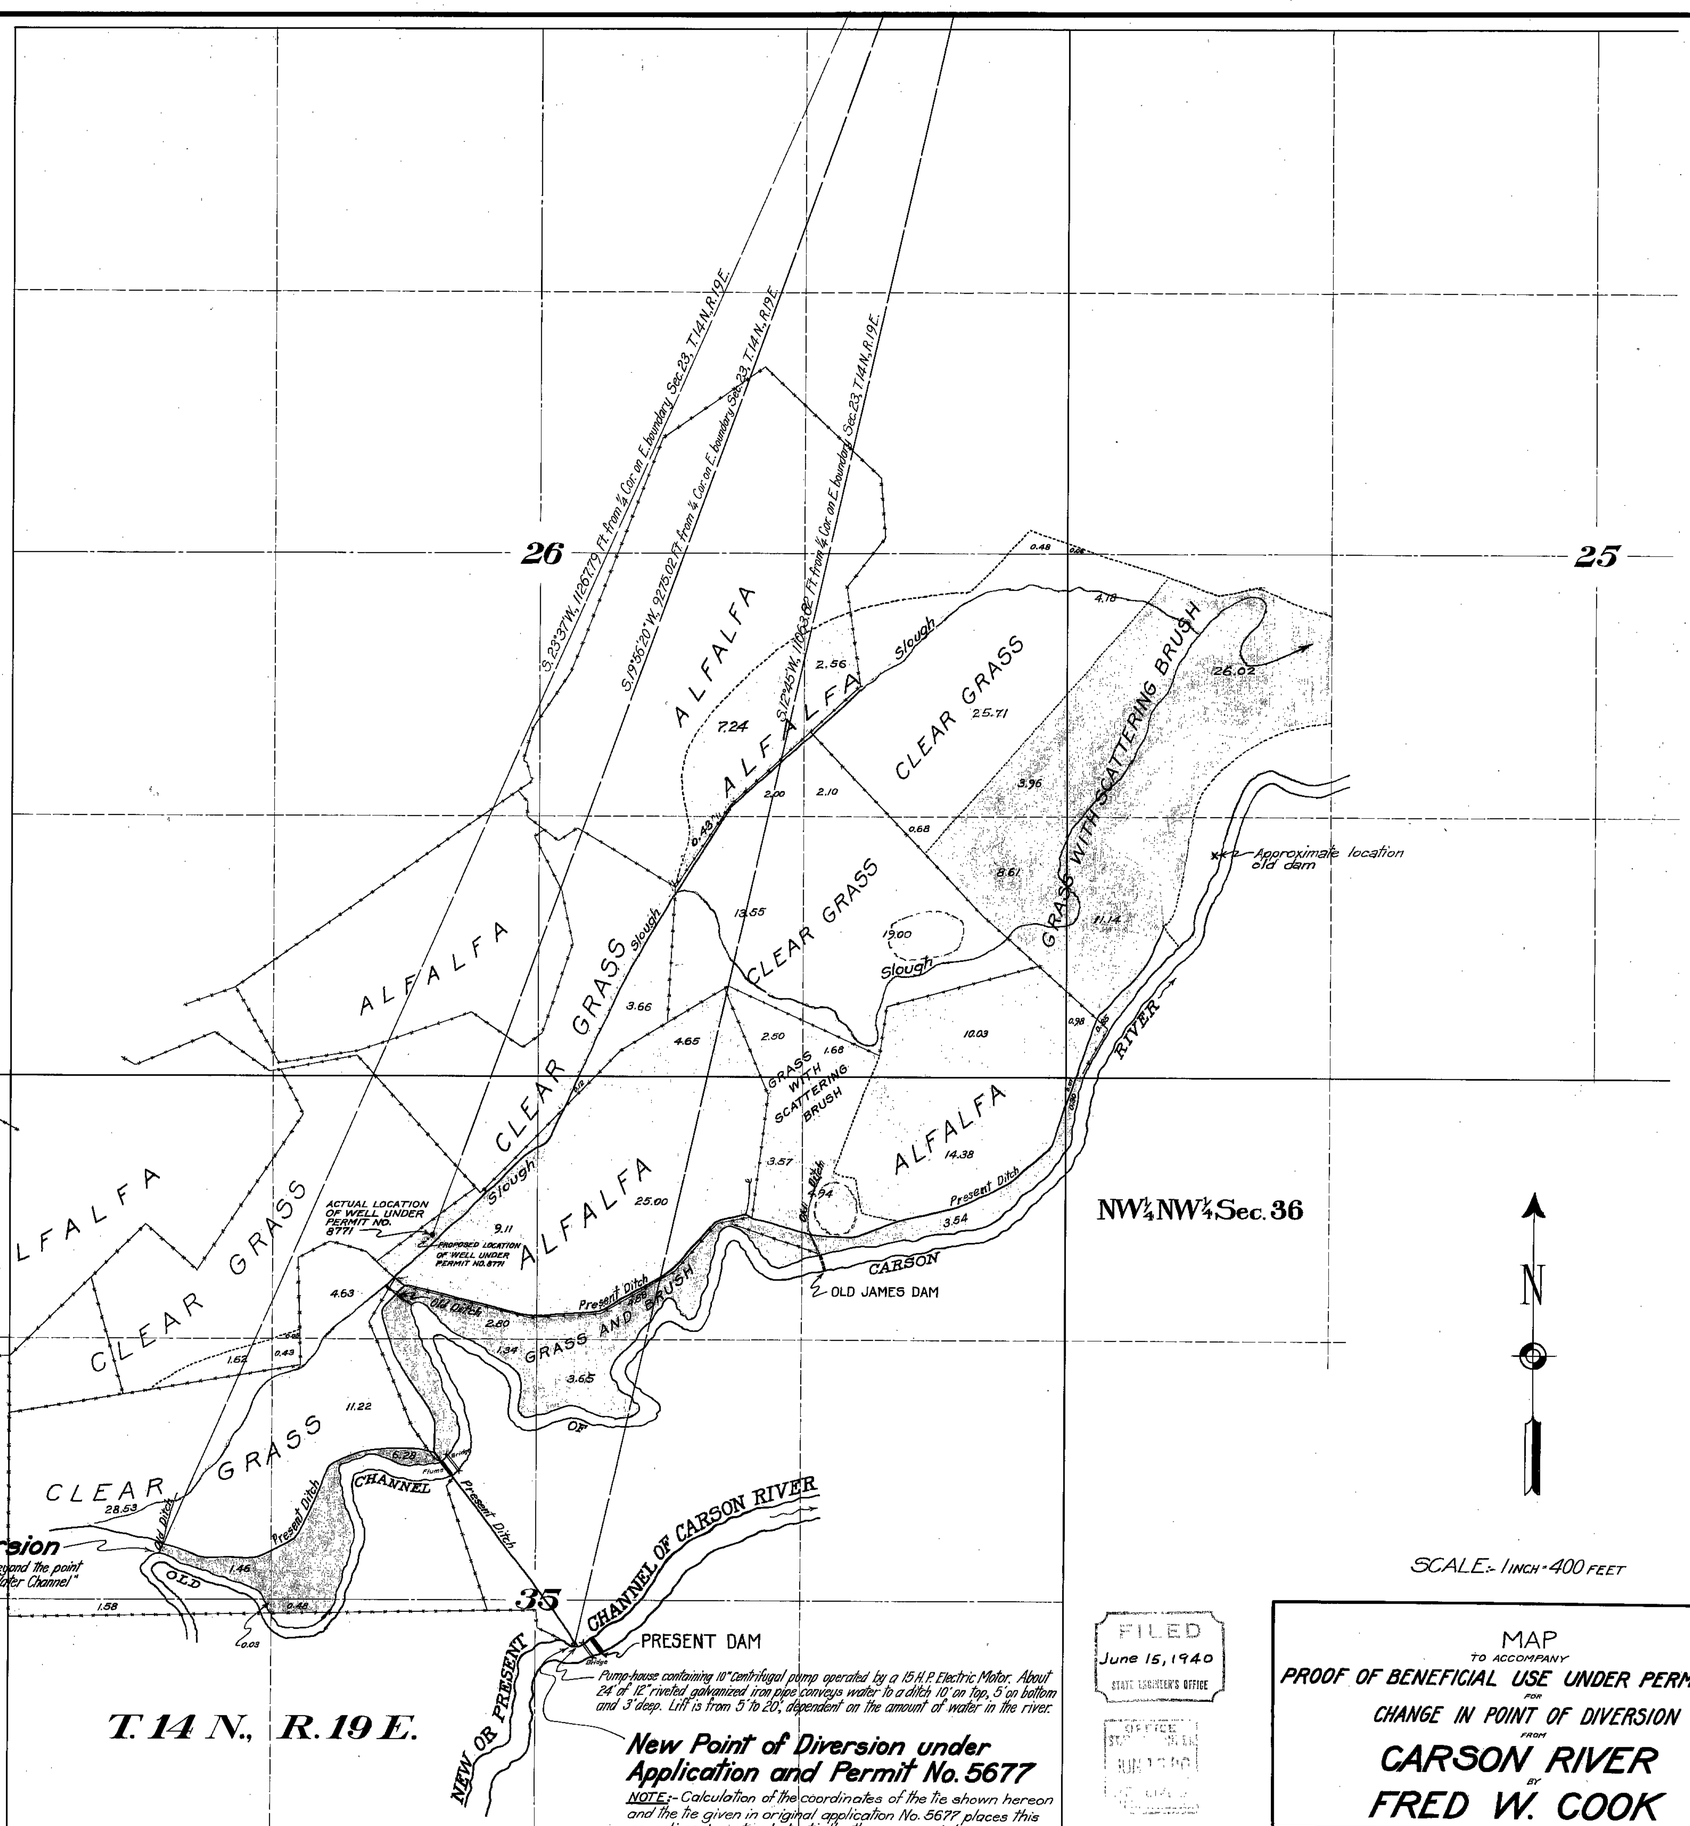

Old Point of Diversion

NOTE:- The old ditch is not discernible beyond the point shown, but it is quite probable that the "Water Channel" shown above was originally part of it.

Pump-house containing 10" centrifugal pump operated by a 15 H.P. Electric Motor. About 24' of 12" riveted galvanized iron pipe conveys water to a ditch 10' on top, 5' on bottom and 3' deep. Lift is from 5' to 20', dependent on the amount of water in the river.

New Point of Diversion under Application and Permit No. 5677

NOTE:- Calculation of the coordinates of the tie shown hereon and the tie given in original application No. 5677 places this new diversion at substantially the same point.

SCALE:- 1 INCH = 400 FEET

FILED
June 15, 1940
STATE ENGINEER'S OFFICE

OFFICE
JUN 15 1940

MAP
TO ACCOMPANY
PROOF OF BENEFICIAL USE UNDER PERMIT NO. 5677
FOR
CHANGE IN POINT OF DIVERSION
FROM
CARSON RIVER
BY
FRED W. COOK

SURVEYED AND MAPPED BY HARVEY M. PAYNE, WATER RIGHT ENGINEER

5677