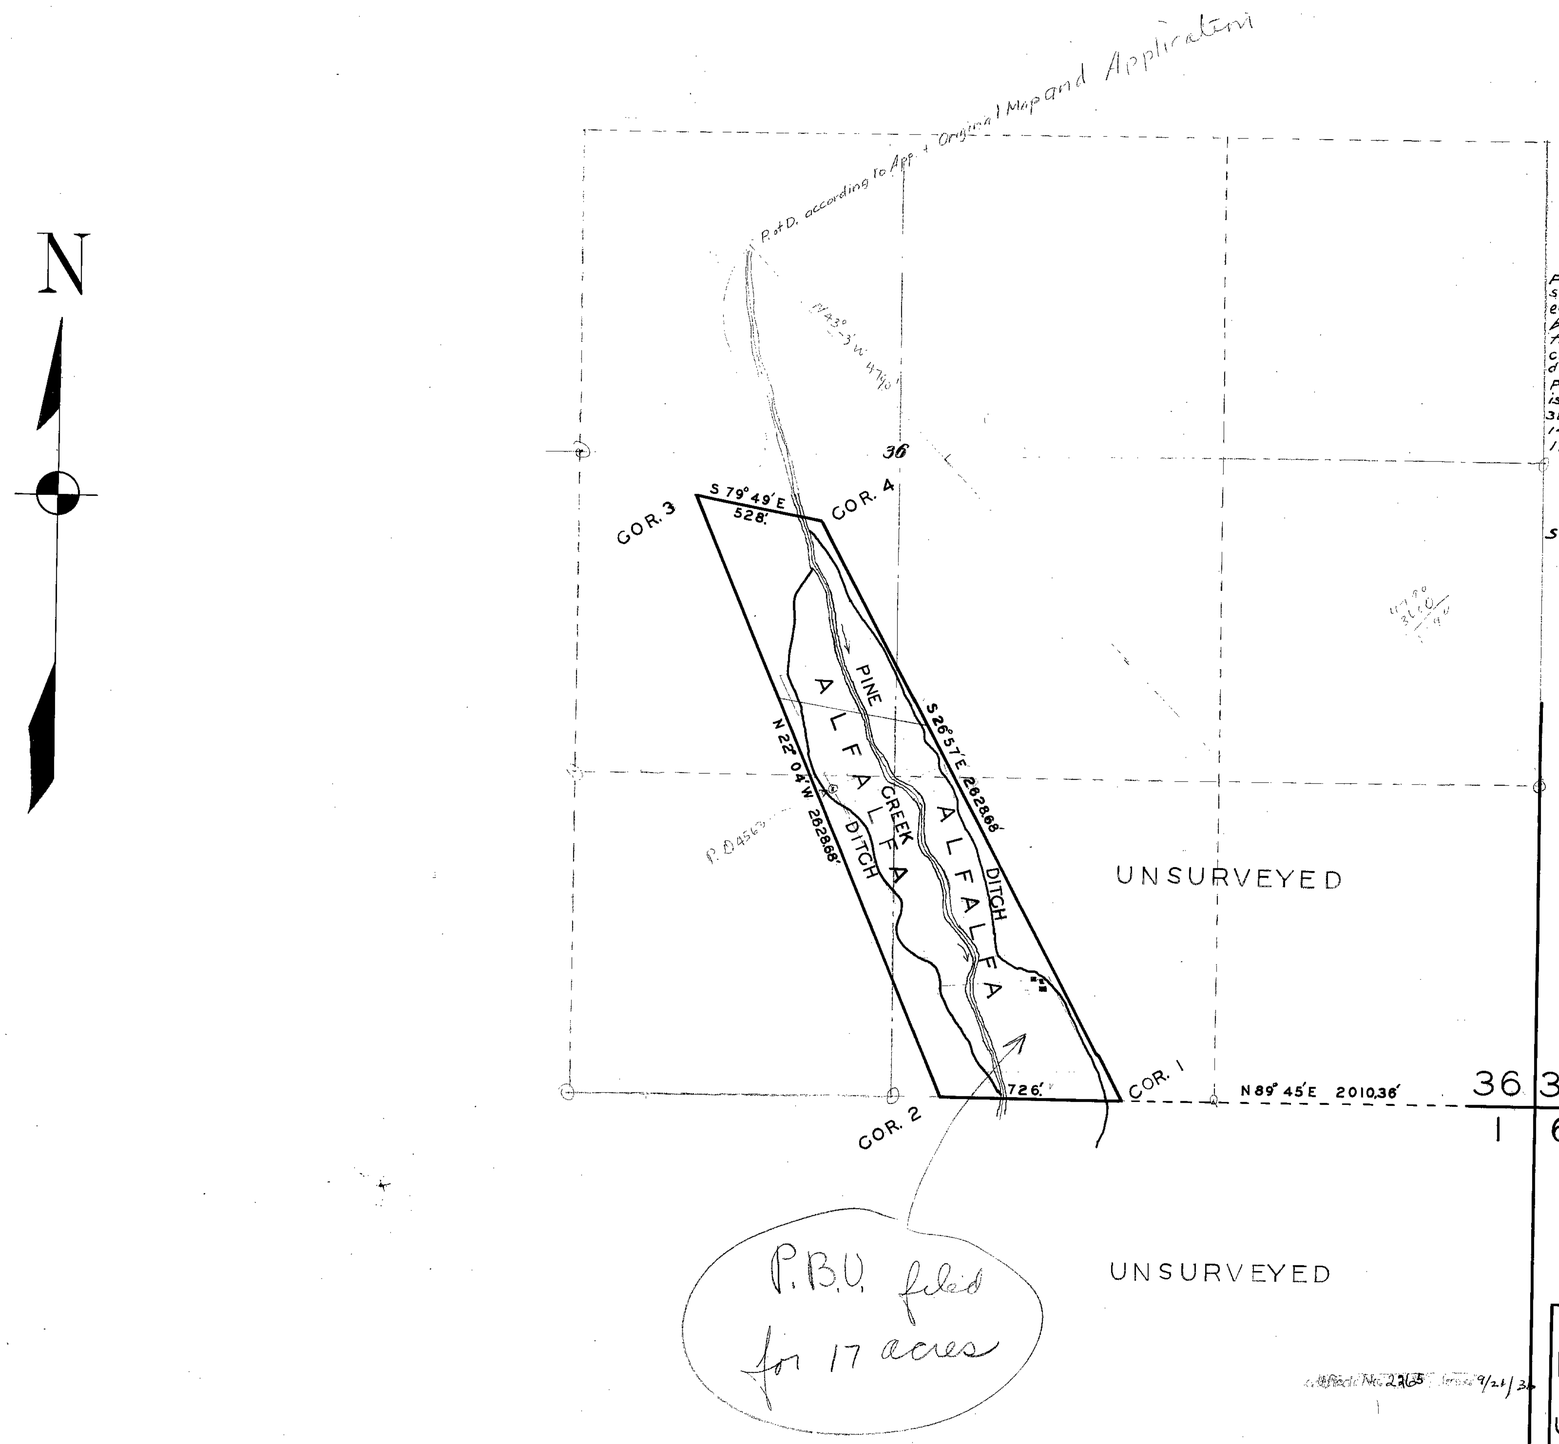

STATE OF NEVADA
COUNTY OF NYE } S.S.

I, F. M. Rapp, being first duly sworn, depose and say that this map, consisting of one sheet, has been correctly drawn to the designated scale from field notes of a survey made by me on the 22 and 23 day of April, 1934; that that it truly and correctly shows the land being cultivated and irrigated by water taken by ditches from PINE CREEK under Application No 5786; that the land here shown is surrounded by a fence, contains A Log House 30'x20', Rock Cellar 10'x16', Frame Bunk House 12'x14', a chicken Coop and corral; That there is 17 Acres of Land under Alfalfa.

F. M. Rapp
STATE WATER RIGHT
Surveyor.

Subscribed and sworn to before me this day of April, 1934.
Notary Public in and for NYE County, NEVADA.

SCALE: 1 IN. = 300 FT.

0 100 200 300 400 500 1000 1500

SURVEYED

M. D. B & M.

36 | 31 T. 3 N., R. 57 E.

1 | 6 T. 2 N., R. 57 E.

SURVEYED

MAP TO ACCOMPANY
PROOF OF BENEFICIAL USE
UNDER APPLICATION NO 5786
FOR
IRRIGATION
BY
GRANT WELCH
FROM
PINE CREEK

FILED
May 1, 1934
STATE ENGINEER'S OFFICE

5786