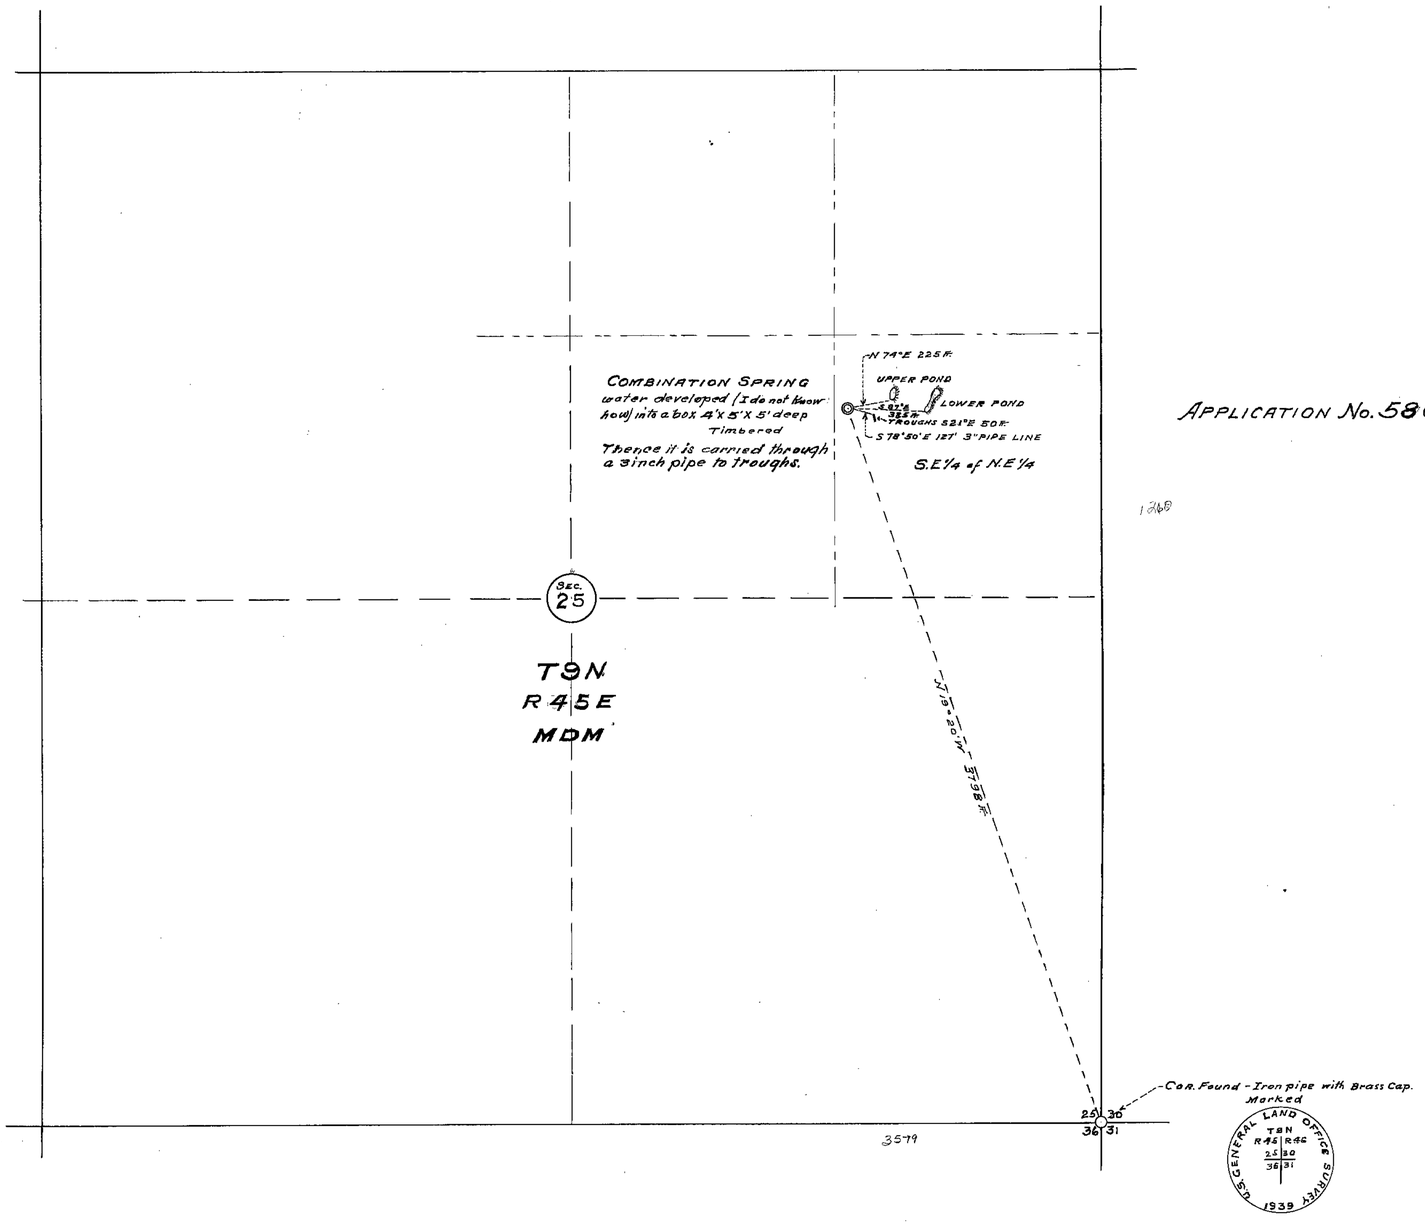

APPLICATION No. 5809

1268

State of Nevada } S.S.
County of Nye

I, C. A. Liddell, being first duly sworn, depose and say that this map, consisting of one sheet, has been correctly drawn to the designated scale from field notes of a survey made by me March 27, 1941, that it truly and correctly represents the location and extent of the works used to obtain water from Combination Spring situated in the SE¼ of NE¼, Sec. 25, T. 9 N., R. 45 E., M. D. M. Nye County, Nevada and the pipe line, troughs and earthen dams, by Mildred S. Smith for domestic and stock-watering purposes. That the point of diversion and return, that the location and size of the pipe line, troughs and dams, (there are no other works, nor streams which are crossed by or connected with said works) are correctly shown thereon.

C. A. Liddell
State Water Right Surveyor.

Subscribed and sworn to before me this 29th day of March 1941.

A. Ferguson
Notary Public in and for Nye County, Nevada.
My Commission Expires Nov. 3, 1943.

FILED
April 26, 1941
State Engineer

2628 January 21, 1942

MAP
TO ACCOMPANY PROOF OF
BENEFICIAL USE
FOR
DOMESTIC and STOCK-WATERING PURPOSES
ORIGINALLY MADE BY
Wm. A. MARSH - DECEASED
NOW OWNED BY
MILDRED S. SMITH - DAUGHTER
SCALE 1 IN. = 400 ft.

5809