SECTION	SUB-DIVISION	TOWNSHIP	RANGE	CULTIVATED ACREAGE	DESCRIPTION OF CULTURE	DATE OF FIRST CULTURE
6	SW¼ of SW¼	12N.	61E.	3 ACRES.	GARDEN.	

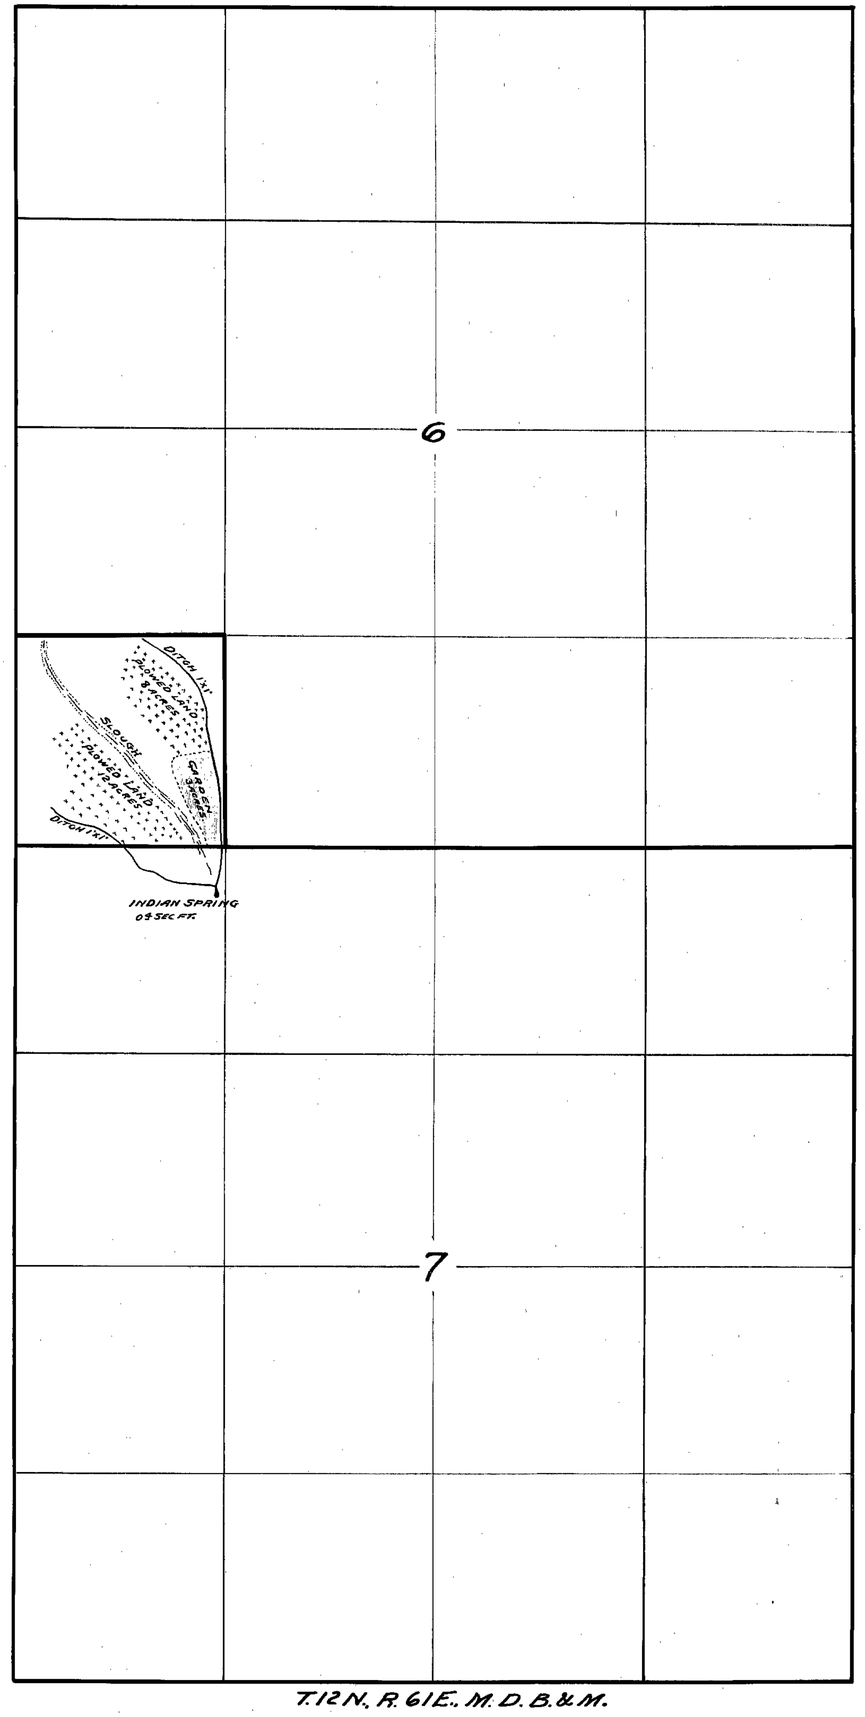

STATE OF NEVADA
COUNTY OF WHITE PINE } S.S.

ANDREW L. PETERSON, being first duly sworn, deposes and says that the above map is a true and accurate plat of the land irrigated from INDIAN SPRING by ANDREW L. PETERSON and described in PERMIT NO. 5851.

That the map was made at the instance of ANDREW L. PETERSON owner of said lands, and that it truly represents the irrigated land of the said ANDREW L. PETERSON.

Andrew L. Peterson

Subscribed and sworn to before me this day of December 1920.

C. A. Eddy

Notary Public in and for White Pine County, Nevada.

Certificate No. 970 BK4 issued 1-29-21 for .07 c.f.s.

Nov. 6, 1920

MAP
SHOWING LAND IRRIGATED
FROM
INDIAN SPRING
BY
ANDREW L. PETERSON.
PERMIT NO. 5851.
SCALE 1-IN. = 500 FT.

E.M. & SON. 12/20

5851