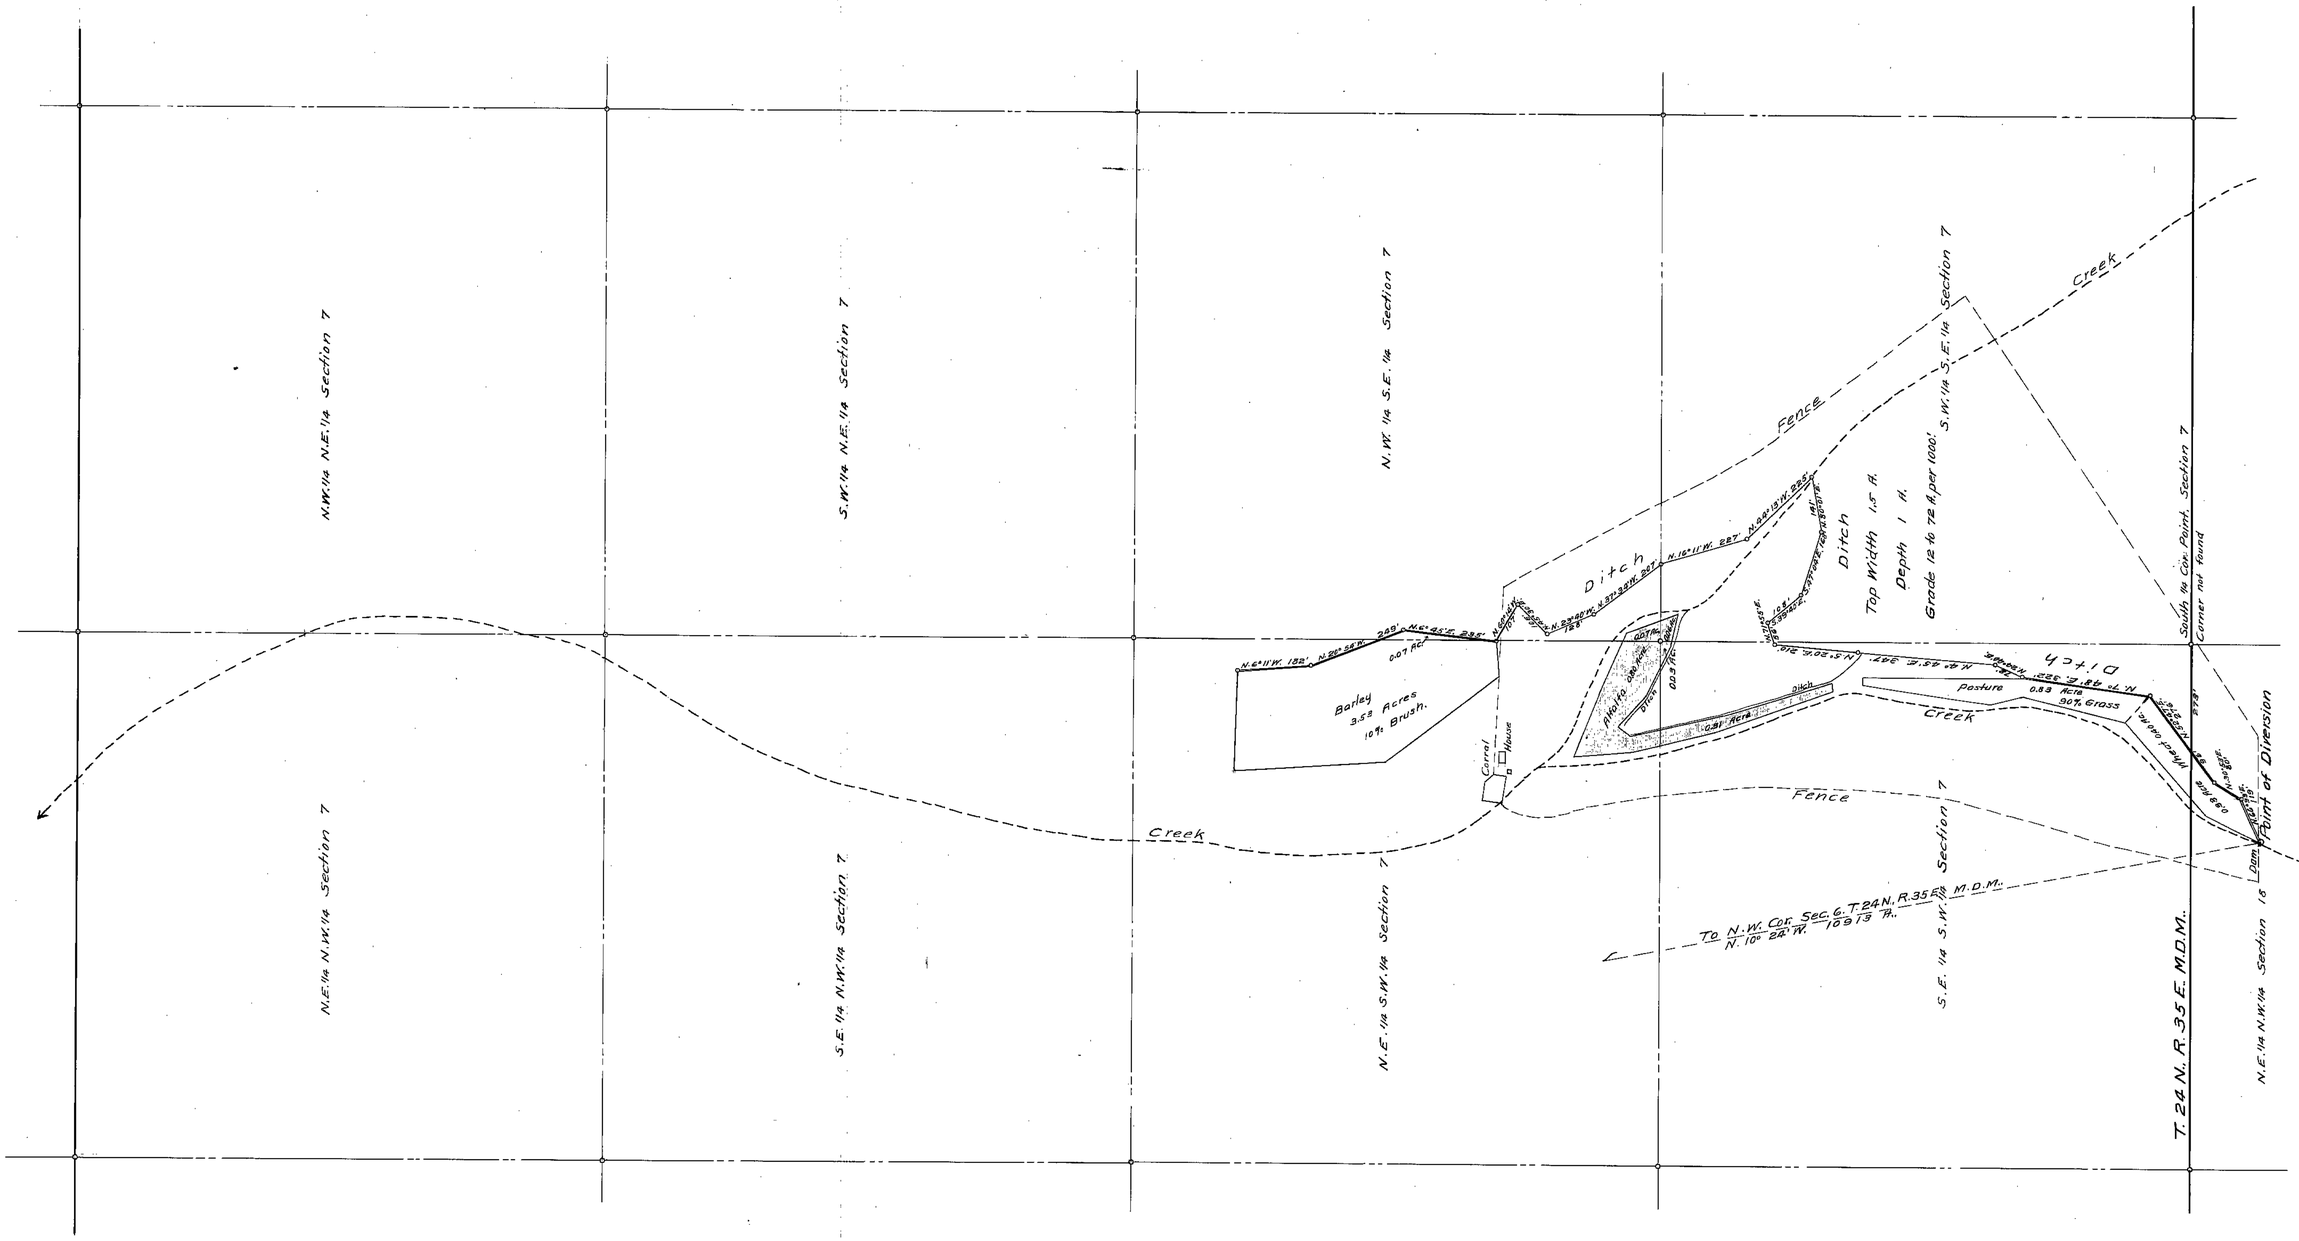

State of Nevada.
County of Pershing } ss

John A. Runner, being first duly sworn, deposes and says that this map is a true and accurate plat of the ditch line, point of diversion and irrigated lands in Application No. 5877 of I. M. Springer, Jr. as taken from the field notes of a survey made by me, completed on the 29th day of November, 1922. That the map and survey were made at the instance of I. M. Springer, Jr. and that it truly represents the improvements thereon, together with the location of streams in the immediate vicinity.

John A. Runner Surveyor.

Subscribed and sworn to before me this 2nd day of December, 1922.

J. A. McIntosh

Notary Public in and for Pershing County, Nevada.

PLAT

TO

ACCOMPANY PROOF OF BENEFCIAL USE
APPLICATION NO. 5877

OF

I. M. SPRINGER, JR.

OF

Lovelock,
Pershing County,
NEVADA.

Dec. 29, 1922

Scale, 200" = 1"

Certificate No. 723 BK4 Issued 3-23-23.
for 0.0643 c.f.s.

5877