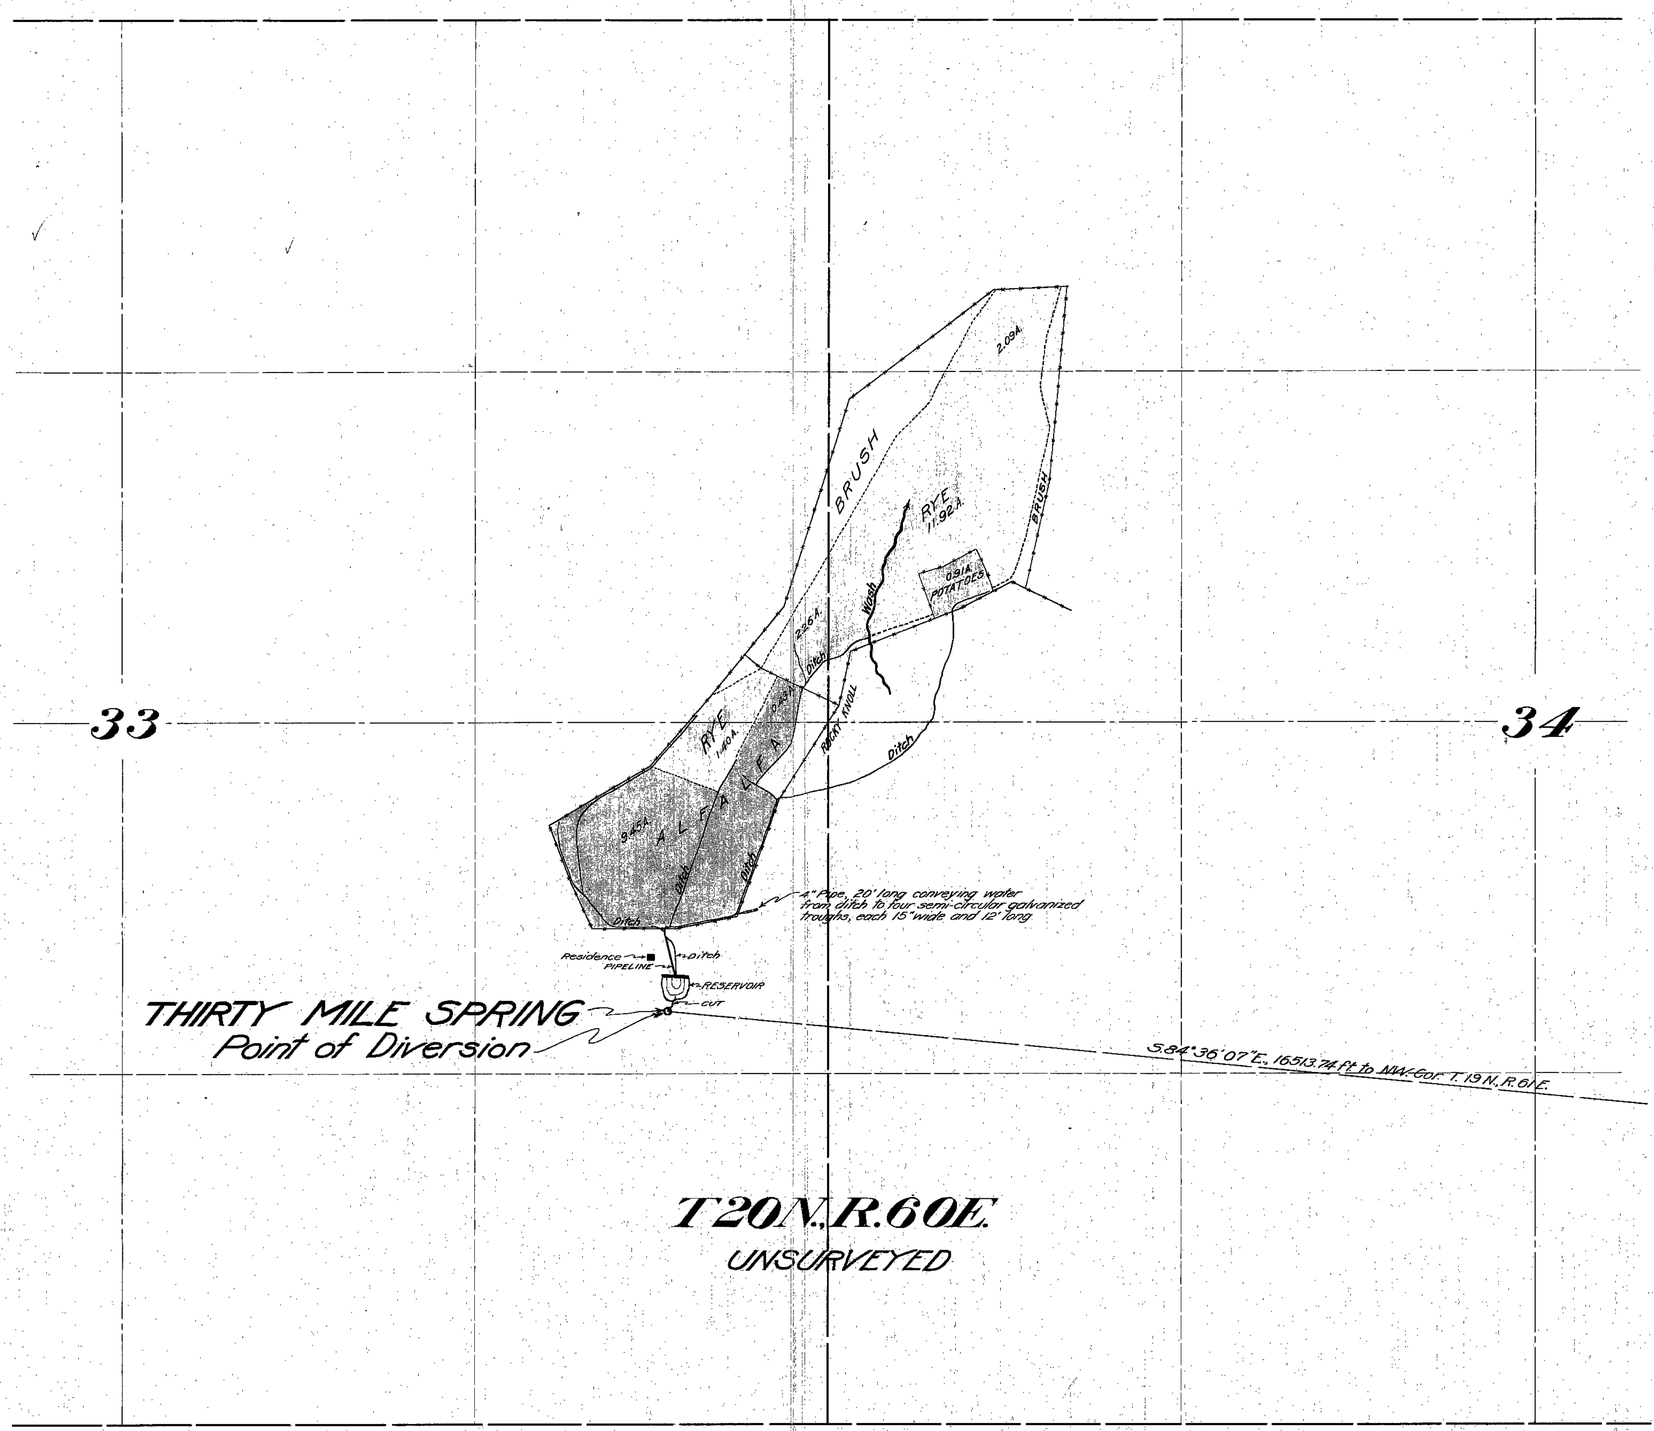

STATE OF NEVADA } ss.
COUNTY OF ORMSBY }

I, Harvey M. Payne, being first duly sworn, depose and say that this map has been correctly drawn to the designated scale from the field notes of a survey made by me on July 5, 1928; that it truly and correctly represents the location and extent of the works used to divert water from Thirty Mile Spring in White Pine County, by John Uhalde for irrigation, stockwatering, and domestic purposes under Permit No. 5890; that all other works, or streams which are crossed by or connected with said works, and the boundary, area, and kind of culture of lands irrigated, are correctly shown and designated hereon.

Harvey M. Payne
Water Right Engineer.

Subscribed and sworn to before me this 28th day of September, 1929.

L. H. Peters
Notary Public in and for Ormsby County, Nevada.

My commission expires Dec. 20 - 1930.

N

NOTE:- The location of the spring and irrigated land shown hereon has been approximated as close as possible in consideration of the fact that the land is unsurveyed; however the tie to the corner named is correct.

SCALE:- 1 inch = 300 feet

Certificate No. 1810 Issued April 27, 1932.

Land and P. of D. do not Check with original Application See Remarks in R.E.U. Filed Sept 28, 1929 F.R.B.

FILED
Sept 30, 1929
STATE ENGINEER'S OFFICE

CULTURAL MAP
TO ACCOMPANY
PROOF OF BENEFICIAL USE
UNDER
PERMIT NO. 5890
FOR
DOMESTIC, IRRIGATION AND STOCK
FROM
THIRTY MILE SPRING
BY
JOHN UHALDE

SURVEYED AND MAPPED BY HARVEY M. PAYNE, WATER RIGHT ENGINEER

5890