Section	Sub-division	Township	Range	Cultivated acreage	Description of culture	Date of first culture
10	S.E.¼ S.E.¼	28 N.	37 E.	0.31	Meadow pasture	
11	S.W.¼ S.W.¼	"	"	1.97	"	
14	N.W.¼ N.W.¼	"	"	16.02	Meadow and grass	
11	S.W.¼ S.W.¼	"	"	6.61	Meadow pasture	
14	N.W.¼ N.W.¼	"	"	1.18	"	

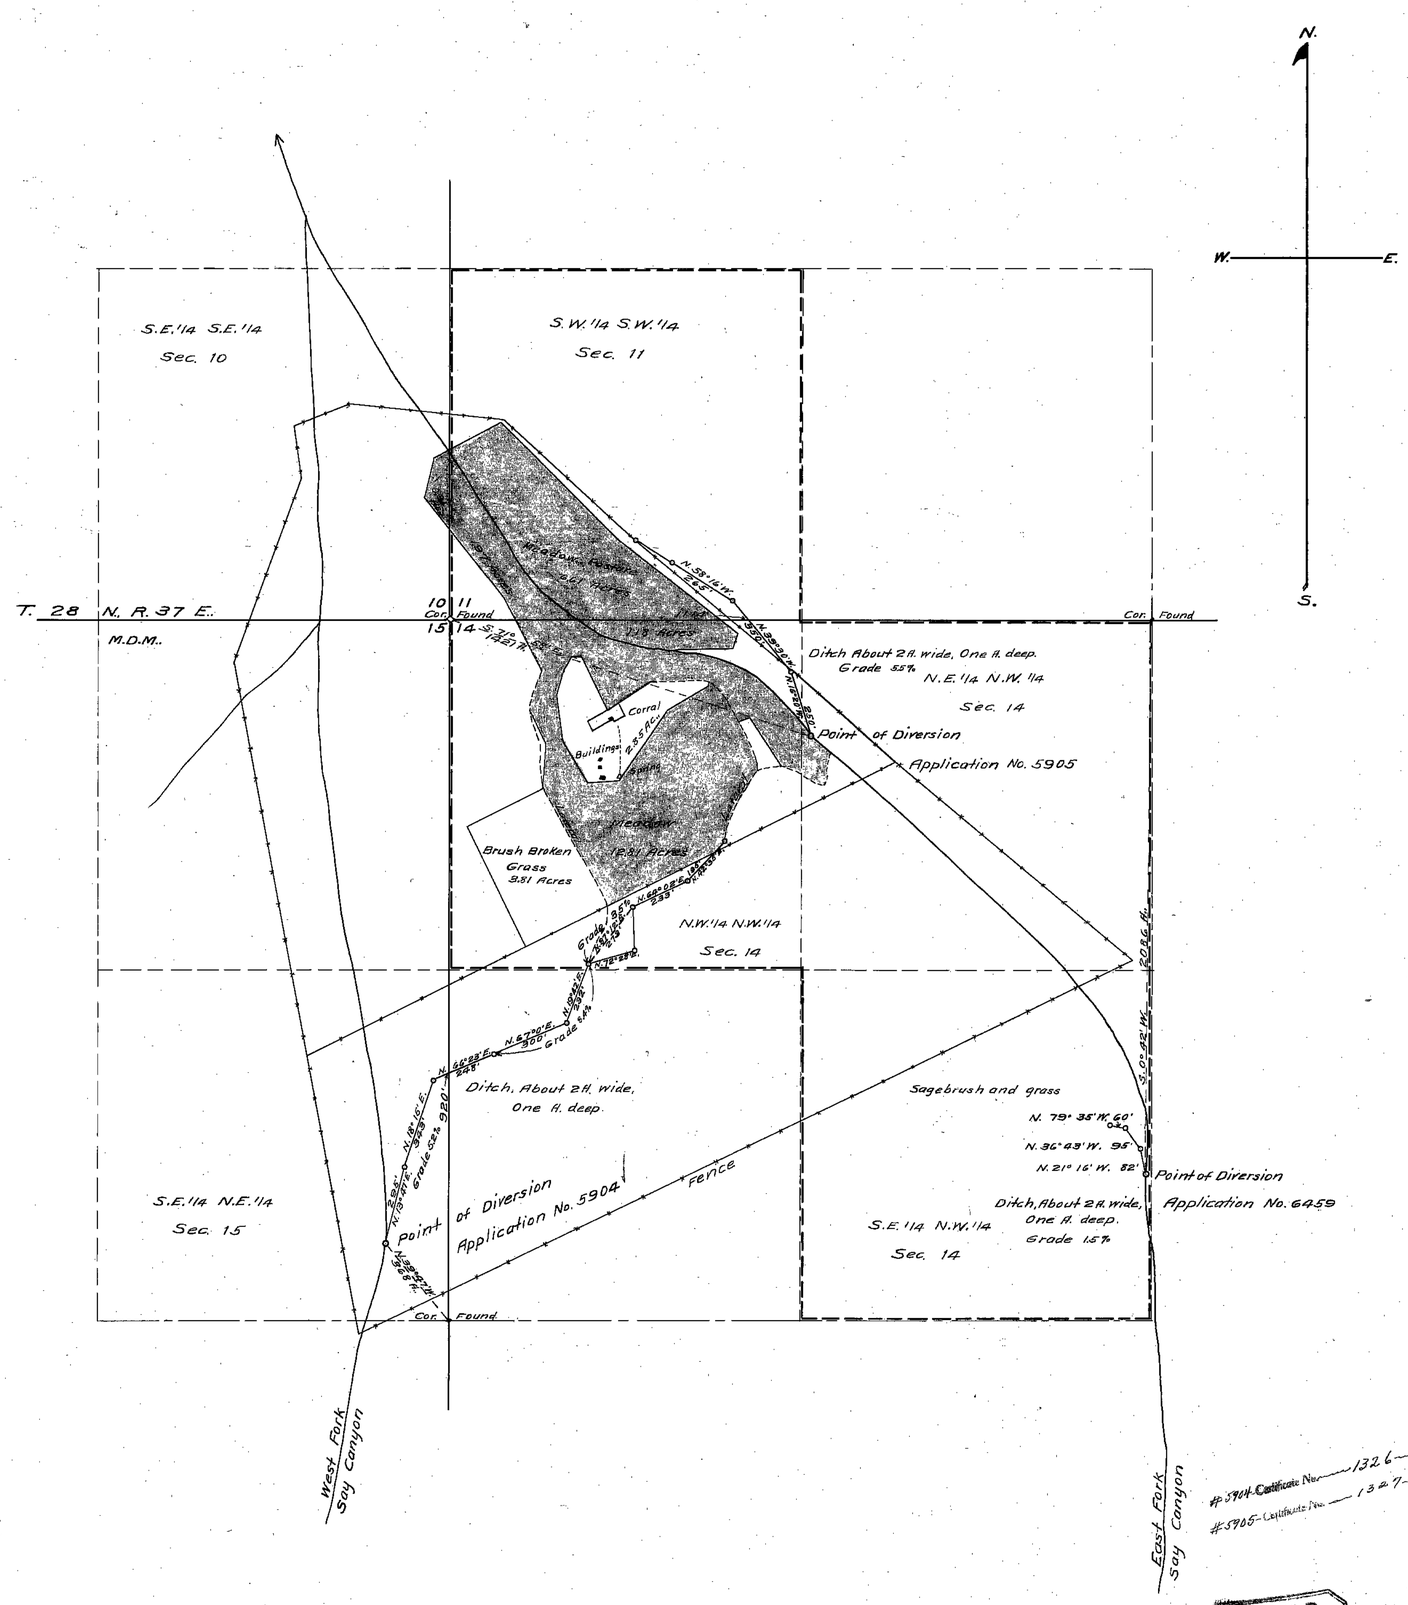

State of Nevada. }
County of Pershing } ss

I, John A. Runner, being first duly sworn, depose and say that this map, consisting of one sheet, has been correctly drawn to the designated scale from field notes of surveys made by me on the 7th day of September, 1924, and the 16th day of September, 1927, that it truly and correctly represents the location and extent of the works used to divert water from West and East forks of Say Canyon in Pershing County, by the W.C. Pitt Company for irrigation purposes, under Applications Nos. 5904 and 5905. That the points of diversion, the location, size and grades of the diverting channels, the location and extent of the lands owned or controlled by the applicant upon which water applied for under said applications is used, together with the area and kind of culture in each 40 acre subdivision, that all other works or streams which are crossed by or connected with said works, are correctly shown and designated hereon.

John A. Runner
State Water Right Surveyor.

Subscribed and sworn to before me this 21st day of September, 1927.

[illegible]
Notary Public in and for Pershing County, Nevada.

Scale 300' = 1"

0 100 200 300 450 600 900 1200 1500

#5904 Certificate No. 1326 Feb. 10, 1928
#5905 Certificate No. 1327 Feb. 10, 1928

FILED
Nov. 3, 1927
STATE ENGINEER'S OFFICE

OFFICE STATE ENGINEER
NOV 3 '27
RECEIVED
ANS.

MAP TO ACCOMPANY
PROOF OF BENEFICIAL USE
UNDER APPLICATIONS NOS. 5904 and 5905,
FOR
IRRIGATION
BY
W.C. PITT COMPANY
FROM
SAY CANYON

File → 5904-5905