Section	Subdivision	Township	Range	Cultivated Acreage	Description of Culture	Date of first Culture
20	NE¼ NW¼	43 N	18 E	.5	Garden & Yard	
"	"	"	"	13.49	Meadow	
"	SE¼ NW¼	"	"	2.84	"	
"	"	"	"	6.00	Alfalfa.	
"	"	"	"	6.76	Wheat	
"	NE¼ SW¼	"	"	2.47	"	
"	"	"	"	3.14	Meadow	
			Total	35.20		

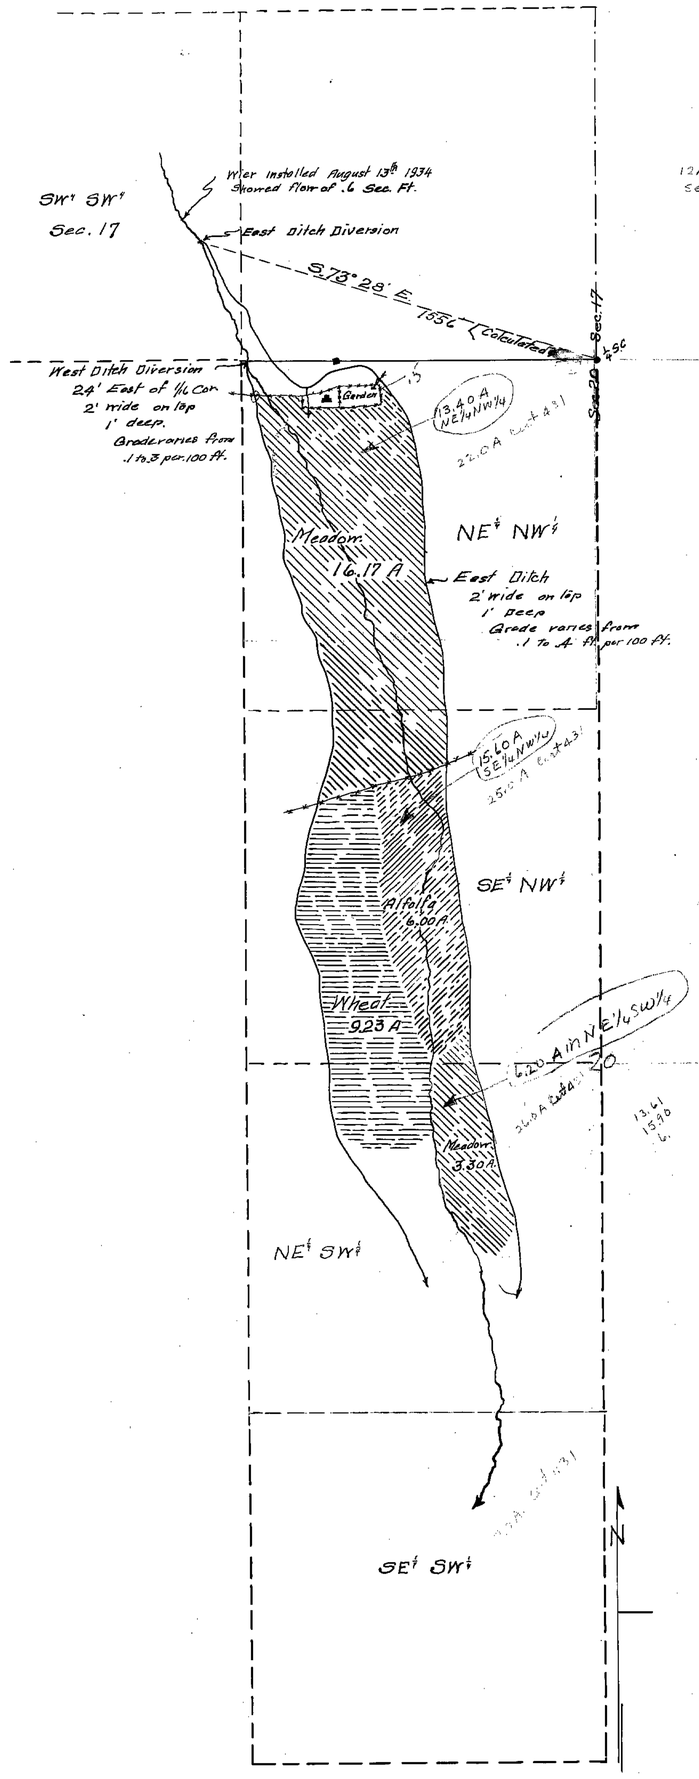

12A cleared mead in SW¼ SE¼ Sec 17 = Proof 0724

17 16
20 21

30 Acres meadow in W½ NE¼ Sec 20 = Proof 0724

20 A in NW¼ SE¼ Sec 20 = Proof 0724

13.61
15.90
6.

1320

0.5
13.49
2.84
6.00
6.76
2.47
3.14
35.20

State of California
County of Modoc ---- ss.

A. M. Green, being first duly sworn, deposes and says that this map has been carefully drawn to the designated scale from field notes taken during an actual survey made by me on the 13th day of August, 1934, and that it truly and correctly represents the location and extent of the works used to divert water from Sand Creek, in Washoe County Nevada, by Melvern W. Jones for irrigation and domestic purposes.

A. M. Green
State Water Right Surveyor

Subscribed and sworn to before me this 25 day of August, 1934

A. G. Loomis
Notary Public

Scale. 1 inch = 300 feet

Hundred Feet.

Certificate No. 2081 Issued October 29, 1934

FILED
October 3, 1934
STATE ENGINEER'S OFFICE

Map to
Accompany Proof of Appropriation
for
IRRIGATION
By
MELVERN W. JONES
From
SAND CREEK

20 21
29 28

5949