Section	Subdivision	T.N.	R.E.	Cultivated Acreage	Description of Culture	Date of First Culture
2	NW¼ SE¼	36	59	2.5 ±	Alfalfa	
				7.3 ±	Meadow	
2	SW¼ SE¼	36	59	9.0 ±	"	
				28.5 ±	Alfalfa.	
		Total.		47.3 ±		

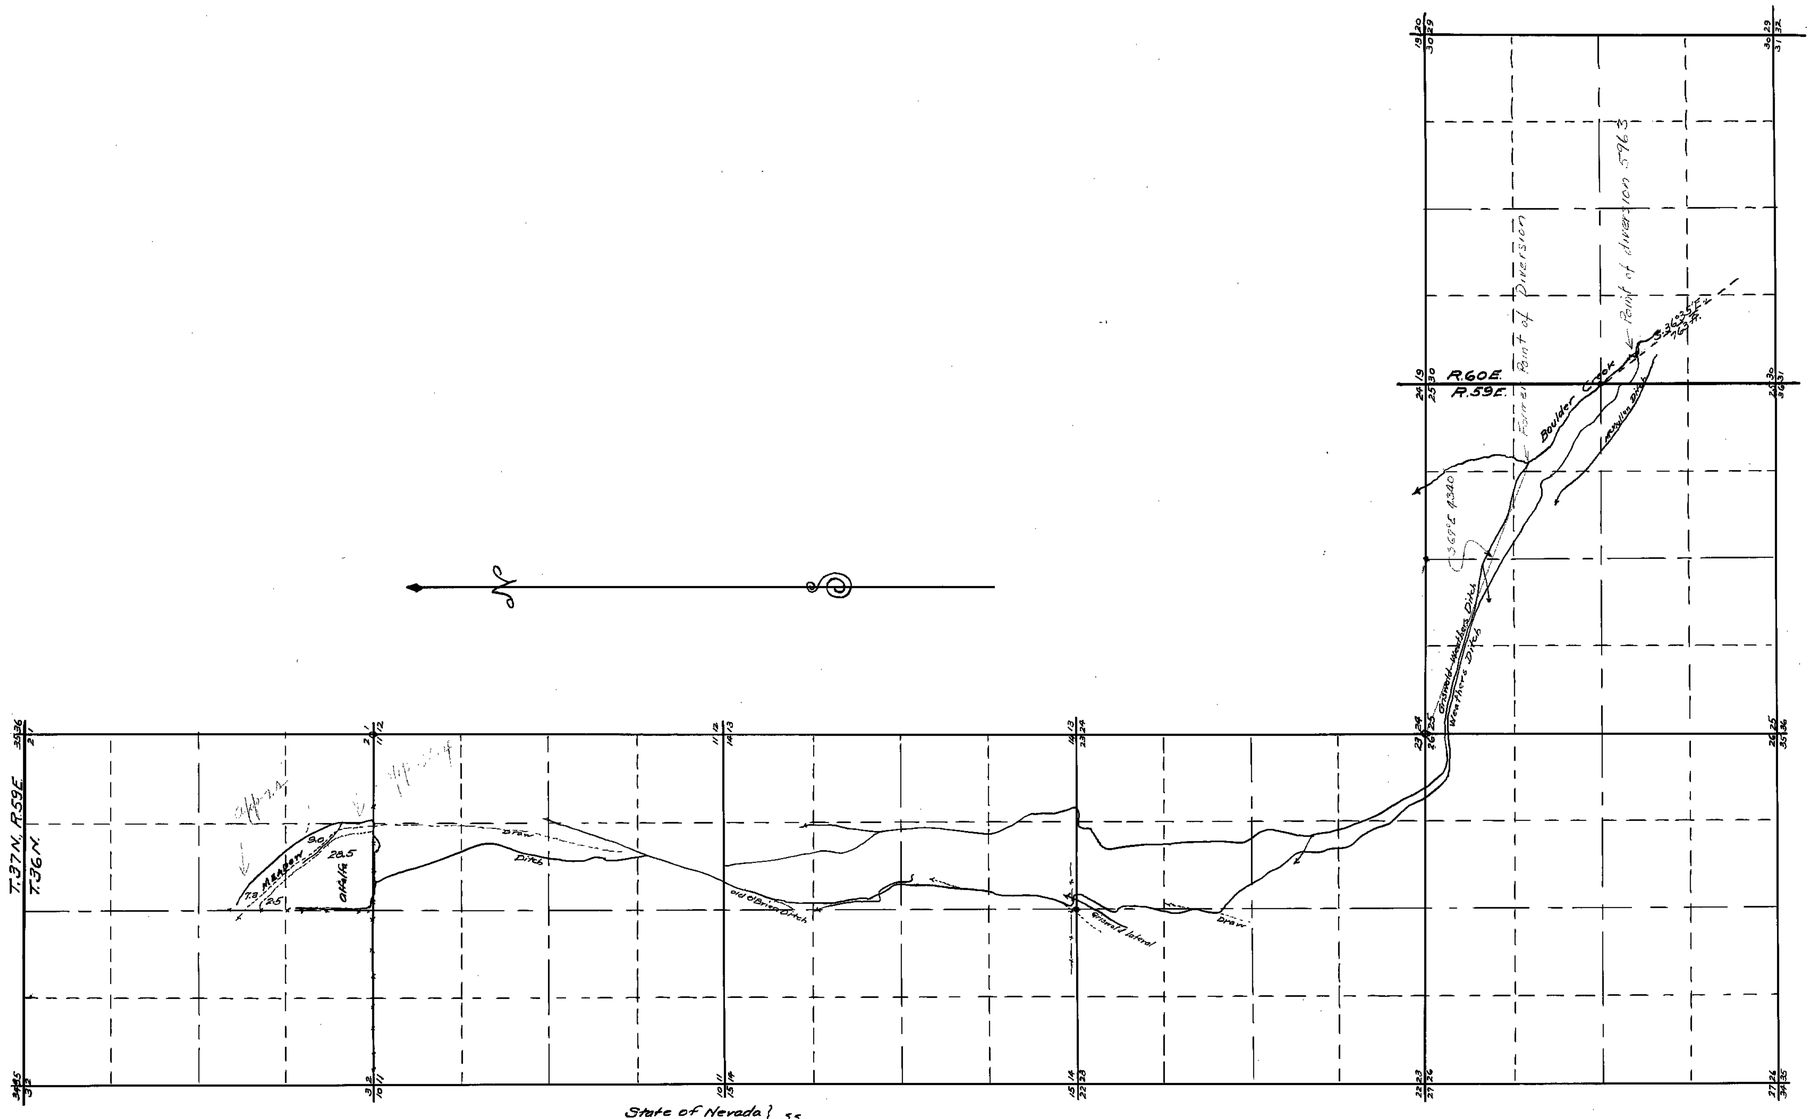

State of Nevada } ss.
County of Elko }

I, Chas. F. DeArmond, being first duly sworn, depose and say that this map, consisting of one sheet, has been correctly drawn to the designated scale from field notes of a survey made by me, completed on the 21st day of April, 1931; that it truly and correctly represents the location and extent of the works used to divert water from Boulder Creek in Elko County by Isaac Griswold under Permit No. 5963 for irrigation purposes. That the point of diversion, location of the diverting channel, location and extent of the lands owned or controlled by the applicant upon which water applied for under Application No. 5963 is used; together with the area and kind of culture in each 40 acre tract, and the works or streams crossed by, or connected with said works, are fully and correctly designated thereon.

Chas. F. DeArmond.
State Water Right Surveyor.

Subscribed and sworn to before me this 21st day of April, 1931.

Peggy O'Neill
Notary Public in and for Elko County, Nevada.

FILED
April 24, 1931
STATE ENGINEER'S OFFICE

0 2 4 6 8 10 20 30 40 50
HUNDRED FEET

MAP
TO ACCOMPANY PROOF OF BENEFICIAL USE
UNDER APPLICATION NO. 5963 OF WATER
FOR IRRIGATION
BY ISAAC GRISWOLD
FROM BOULDER CREEK
ELKO COUNTY NEVADA.
SURVEYED APRIL 21, 1931.
BY C.F. DEARMOND.
SCALE 1 INCH = 1200 FEET.

5963