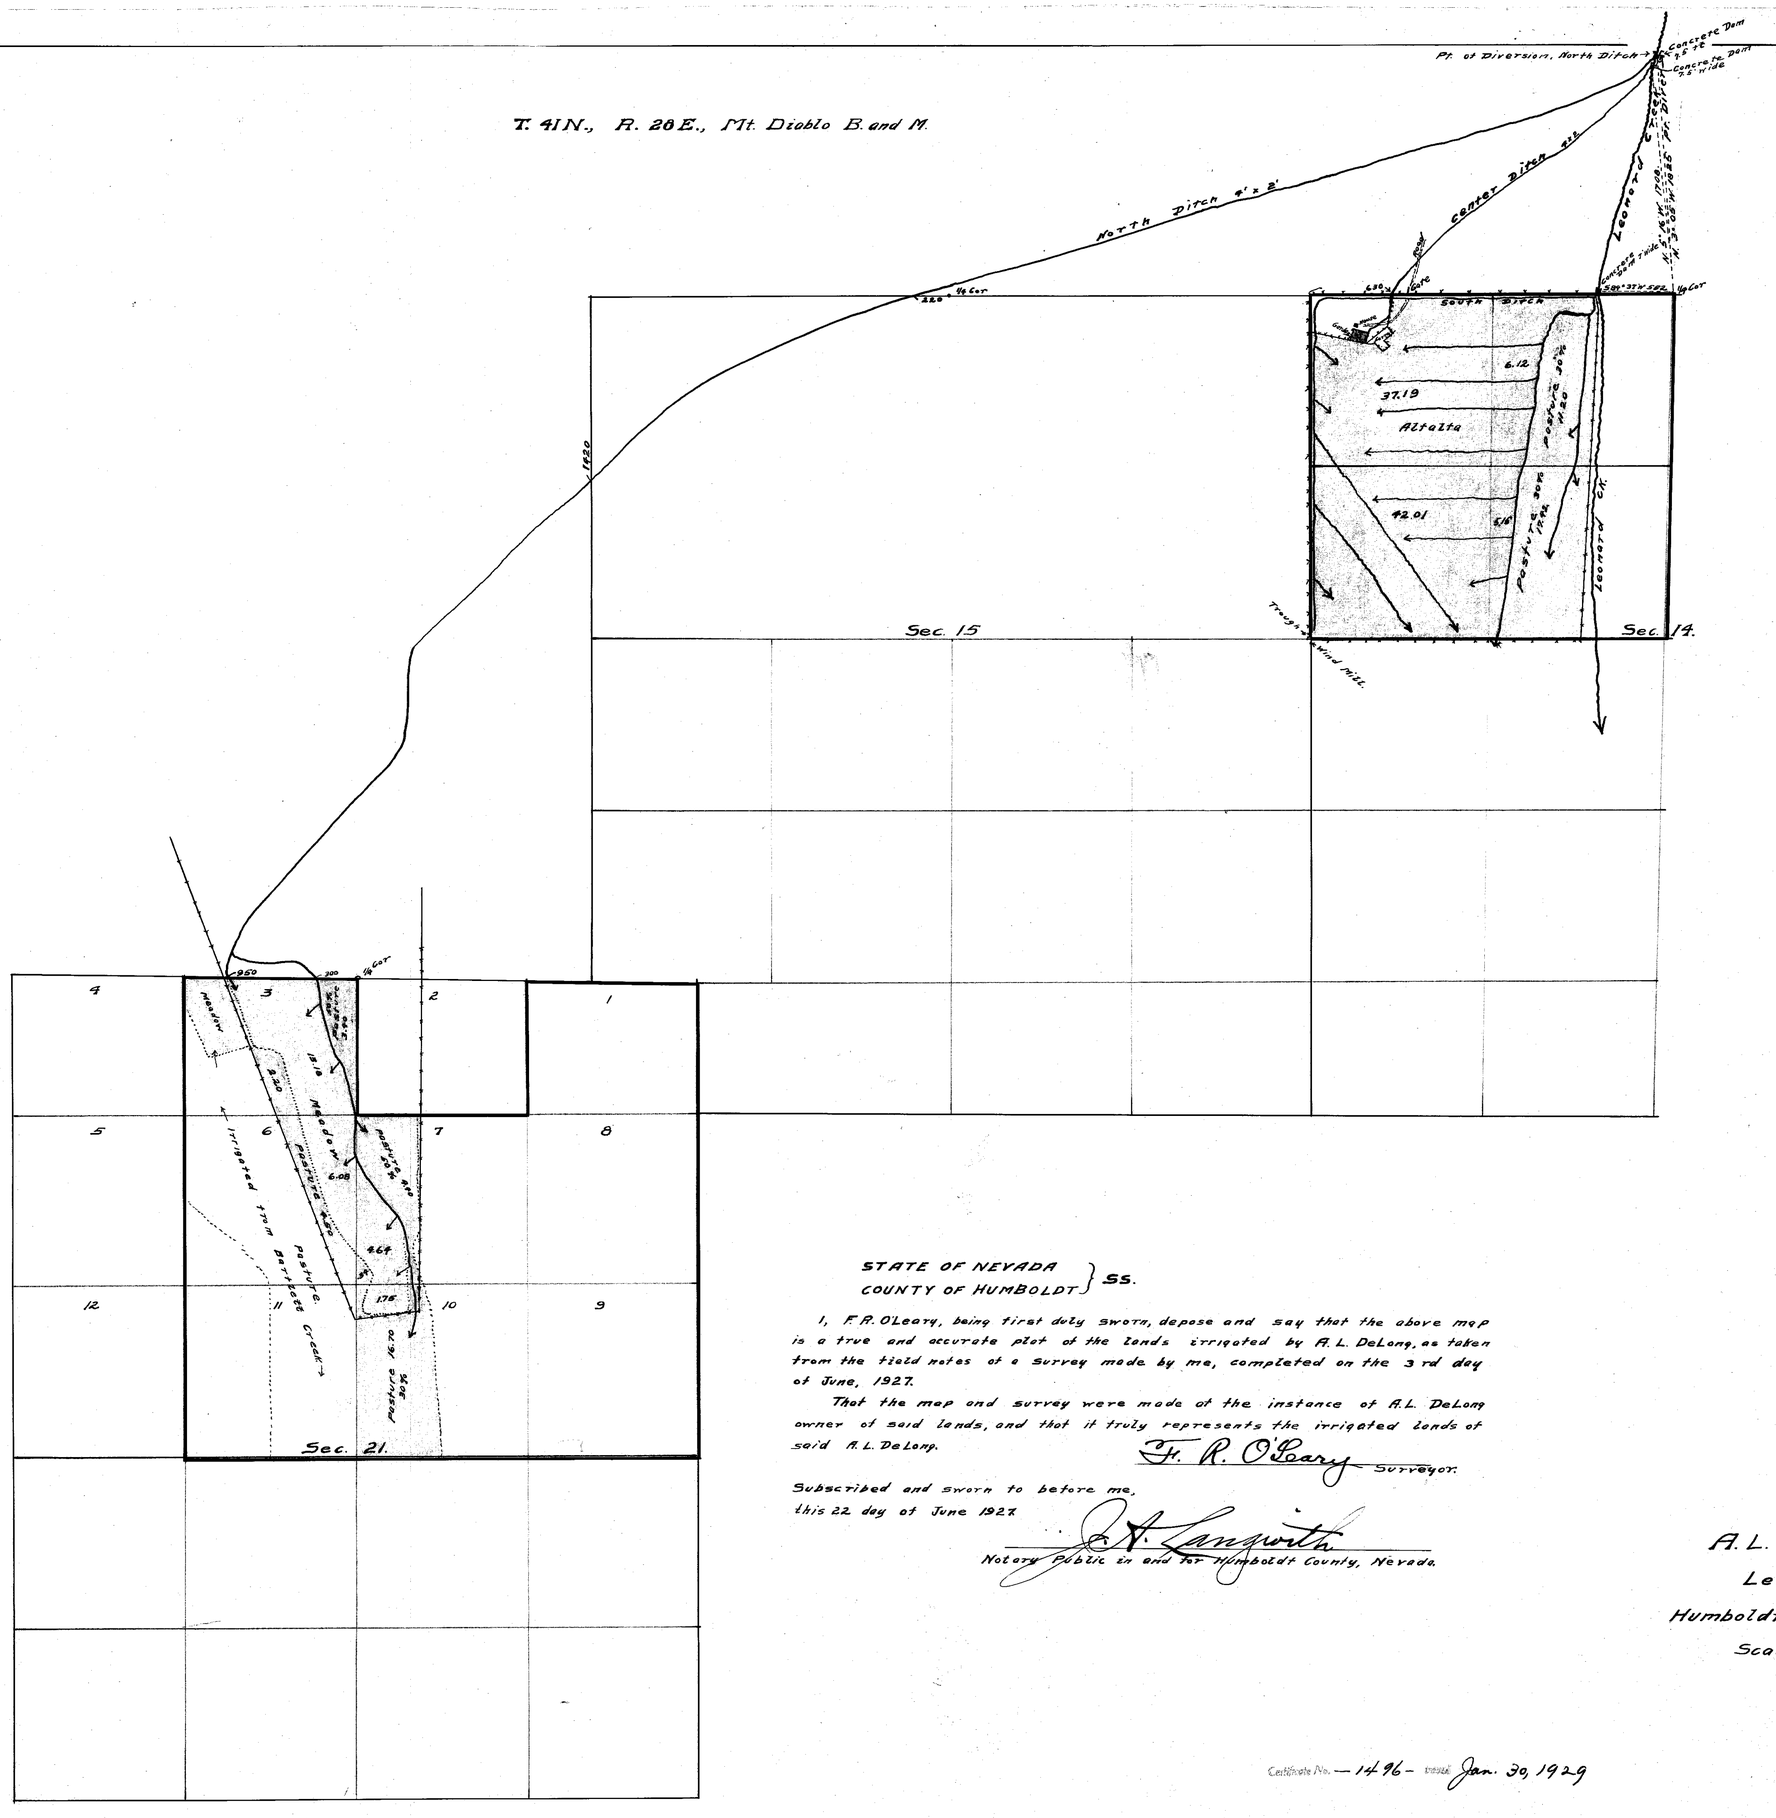

Sec.	Subdivision	Twp.	Range	Cultiv. acreage.	Desc. of Culture.	Date of first Cult.
14	NW¼ NW¼	41 N	28 E.	37.19	Alfalfa	✓
"	"	"	"	0.21	Garden	✓
"	NE¼ NW¼	"	"	6.12	Alfalfa	✓
"	" "	"	"	11.20	Pasture 30%	✓
"	SW¼ NW¼	"	"	42.01	Alfalfa	✓
"	SE¼ NW¼	"	"	5.15	"	✓
"	" "	"	"	17.42	Pasture 30%	✓
21	Lot 3	"	"	13.18	Meadow	✓
"	"	"	"	5.60	Pasture 20%	✓
"	Lot 6	"	"	6.08	Meadow	✓
"	"	"	"	4.50	Pasture 20%	✓
"	Lot. 7	"	"	4.64	Meadow	✓
"	"	"	"	4.74	Pasture 20%	✓
"	Lot 10	"	"	1.75	Meadow	✓
"	"	"	"	16.70	Pasture 30%	✓

176.49

STATE OF NEVADA
COUNTY OF HUMBOLDT } SS.

I, F. R. O'Leary, being first duly sworn, depose and say that the above map is a true and accurate plot of the lands irrigated by A. L. DeLong, as taken from the field notes of a survey made by me, completed on the 3rd day of June, 1927.

That the map and survey were made at the instance of A. L. DeLong owner of said lands, and that it truly represents the irrigated lands of said A. L. DeLong.

F. R. O'Leary Surveyor.

Subscribed and sworn to before me, this 22 day of June 1927.

J. A. Langworth
Notary Public in and for Humboldt County, Nevada.

MAP OF
A. L. DeLong Ranch
Leonard Creek
Humboldt County, Nevada.
Scale 1 inch = 600 ft.

FILED
June 23, 1927
STATE ENGINEER'S OFFICE

Certificate No. — 1496 — issued Jan. 30, 1929

6004

6004