SECTION	SUB-DIV.	TN-SHIP	RANGE	CULT'D ACERAGE	DESC.	DATE
4	LOT 2	46 N.	65 E.M.D.	17.9 ACRES	WHEAT	
4	LOT 3	46 N.	65 E.M.D.	13.4 "	" & SPUDS	
4	SE-NE	46 N.	65 E.M.D.	2.5 "	OATS	
4	SW-NE	46 N	65 E.M.D.	8.2 "	WHEAT	
				42.0 A. TOTAL		

4 acres cultivated in Lot 1 outside Marker holdings
Total holdings under ditch ——— 99.3
Total acerage fenced ——— 41.3

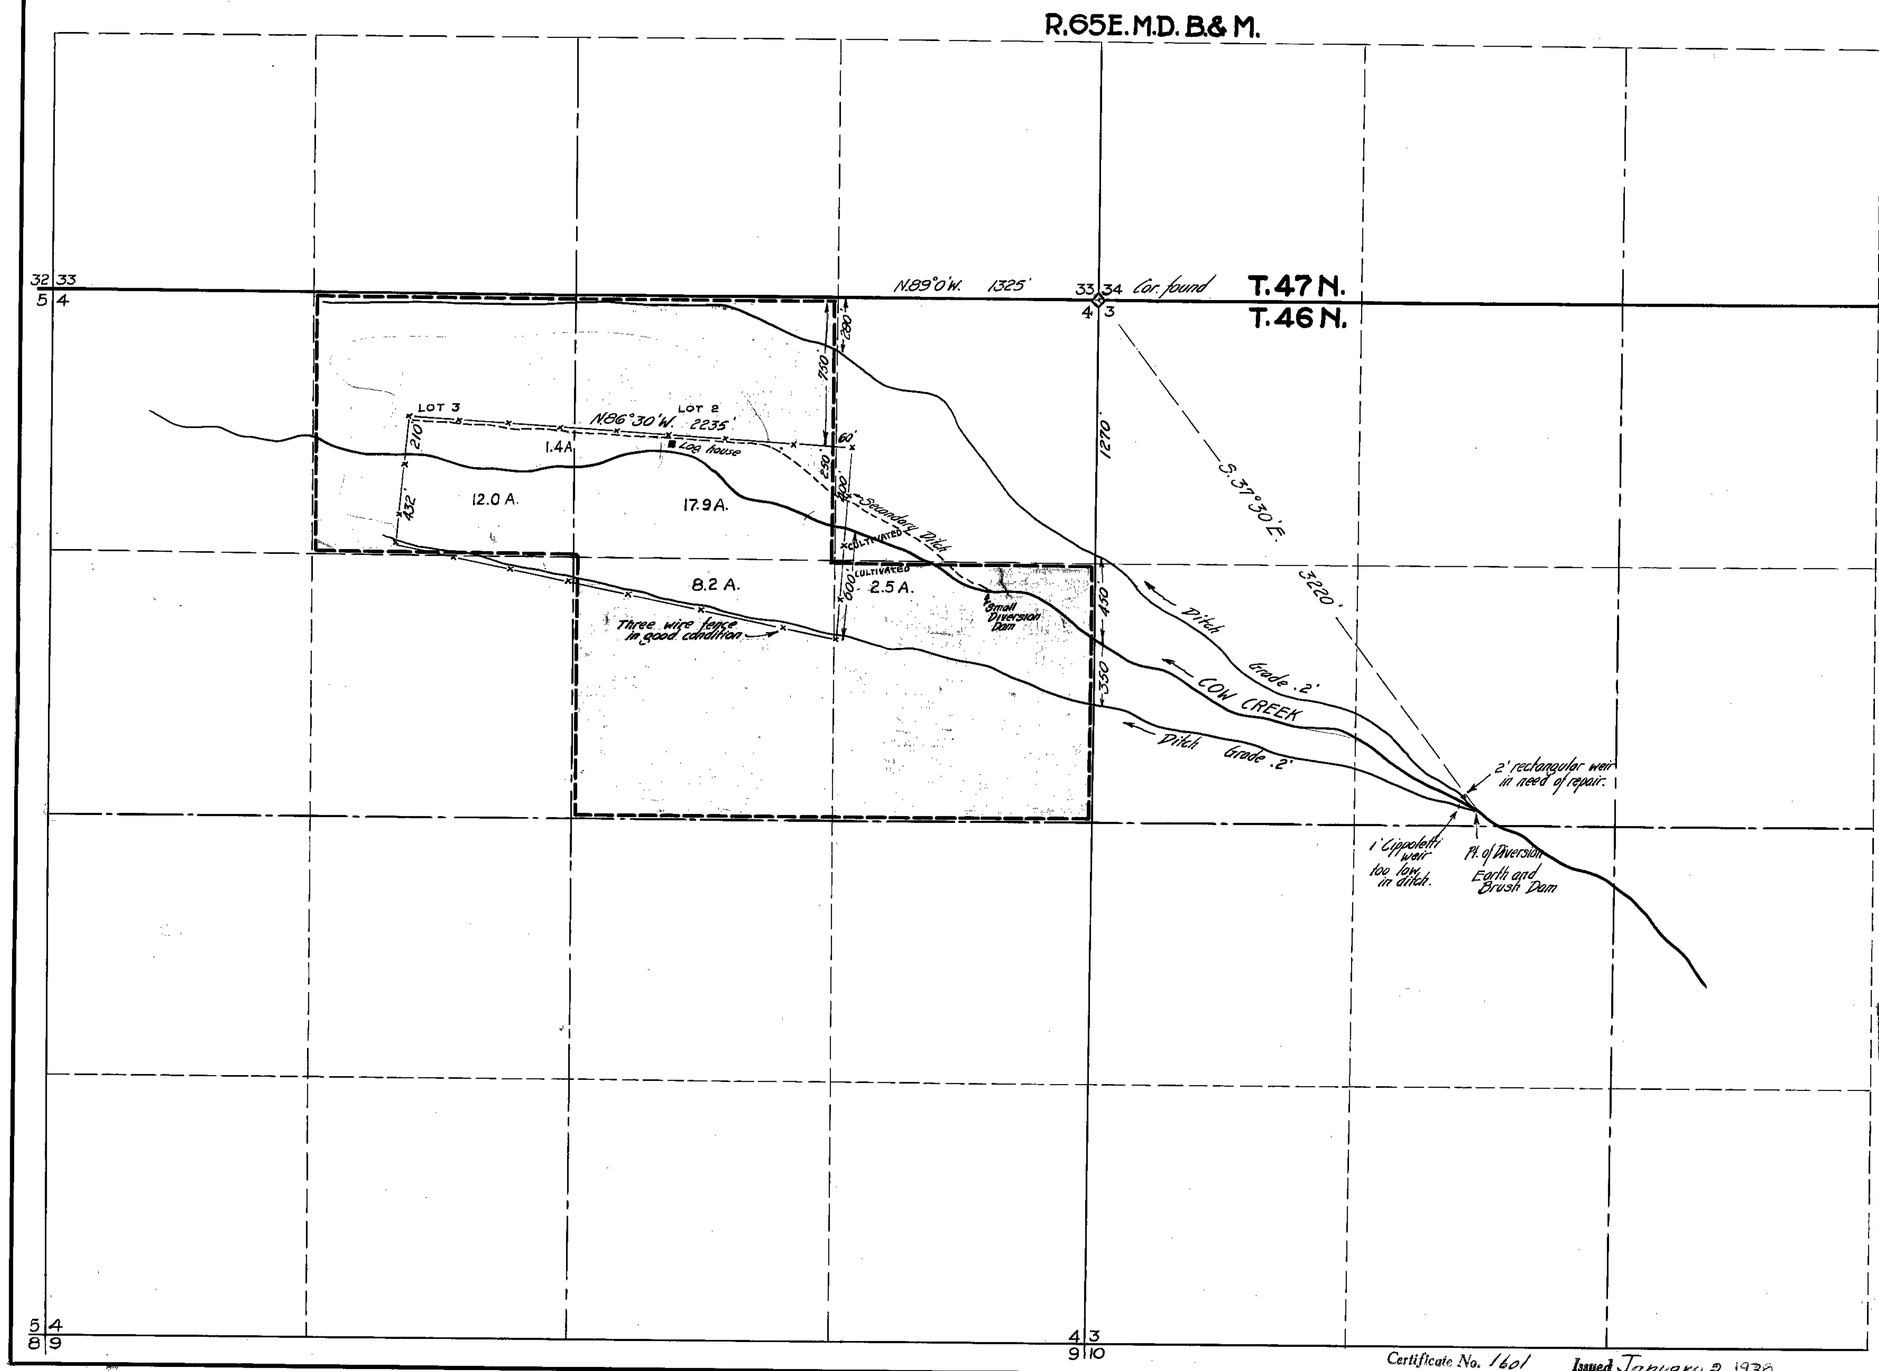

TYPICAL DITCH CROSS-SECTION

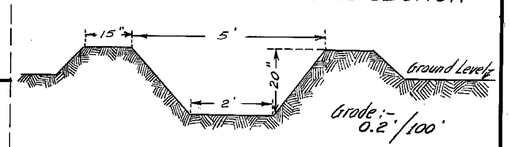

State of Idaho
County of Twin Falls } SS

I, Harold Wm. Merritt, Civil Engineer, being first duly sworn, depose and say that this map has been correctly drawn to scale designated from notes of a survey made by me the 26th day of March, 1929, that it correctly represents the location and extent of the works used to divert water from Cow Creek, in Elko County, State of Nevada, by Eugene F. Marker for irrigation purposes under application No. 6019. That the point of diversion, the location, size and grade of the diverting channels, location and description of all measuring devices, the location and extent of all lands owned or controlled by the applicant upon which water applied for under permit No. 6019 is used, together with the area and kind of culture in each 40-acre subdivision, and the location and names of all other works or streams which are crossed by or connected with said works are fully and correctly designated thereon.

Harold Wm. Merritt
State Water Right Surveyor for State of Nevada.

Subscribed and sworn to before me this 30th day of March, 1929
[signature]
Notary Public in and for Twin Falls County State of Idaho.

STATE ENGINEER'S OFFICE FILED

SCALE
400 0 400 800 1200 1600

FILED April 24, 1929 STATE ENGINEER'S OFFICE

MAP

TO ACCOMPANY PROOF OF BENEFICIAL USE UNDER APPLICATION #6019 FOR IRRIGATION by EUGENE F. MARKER from COW CREEK

Certificate No. 1601 Issued January 2, 1930

6019