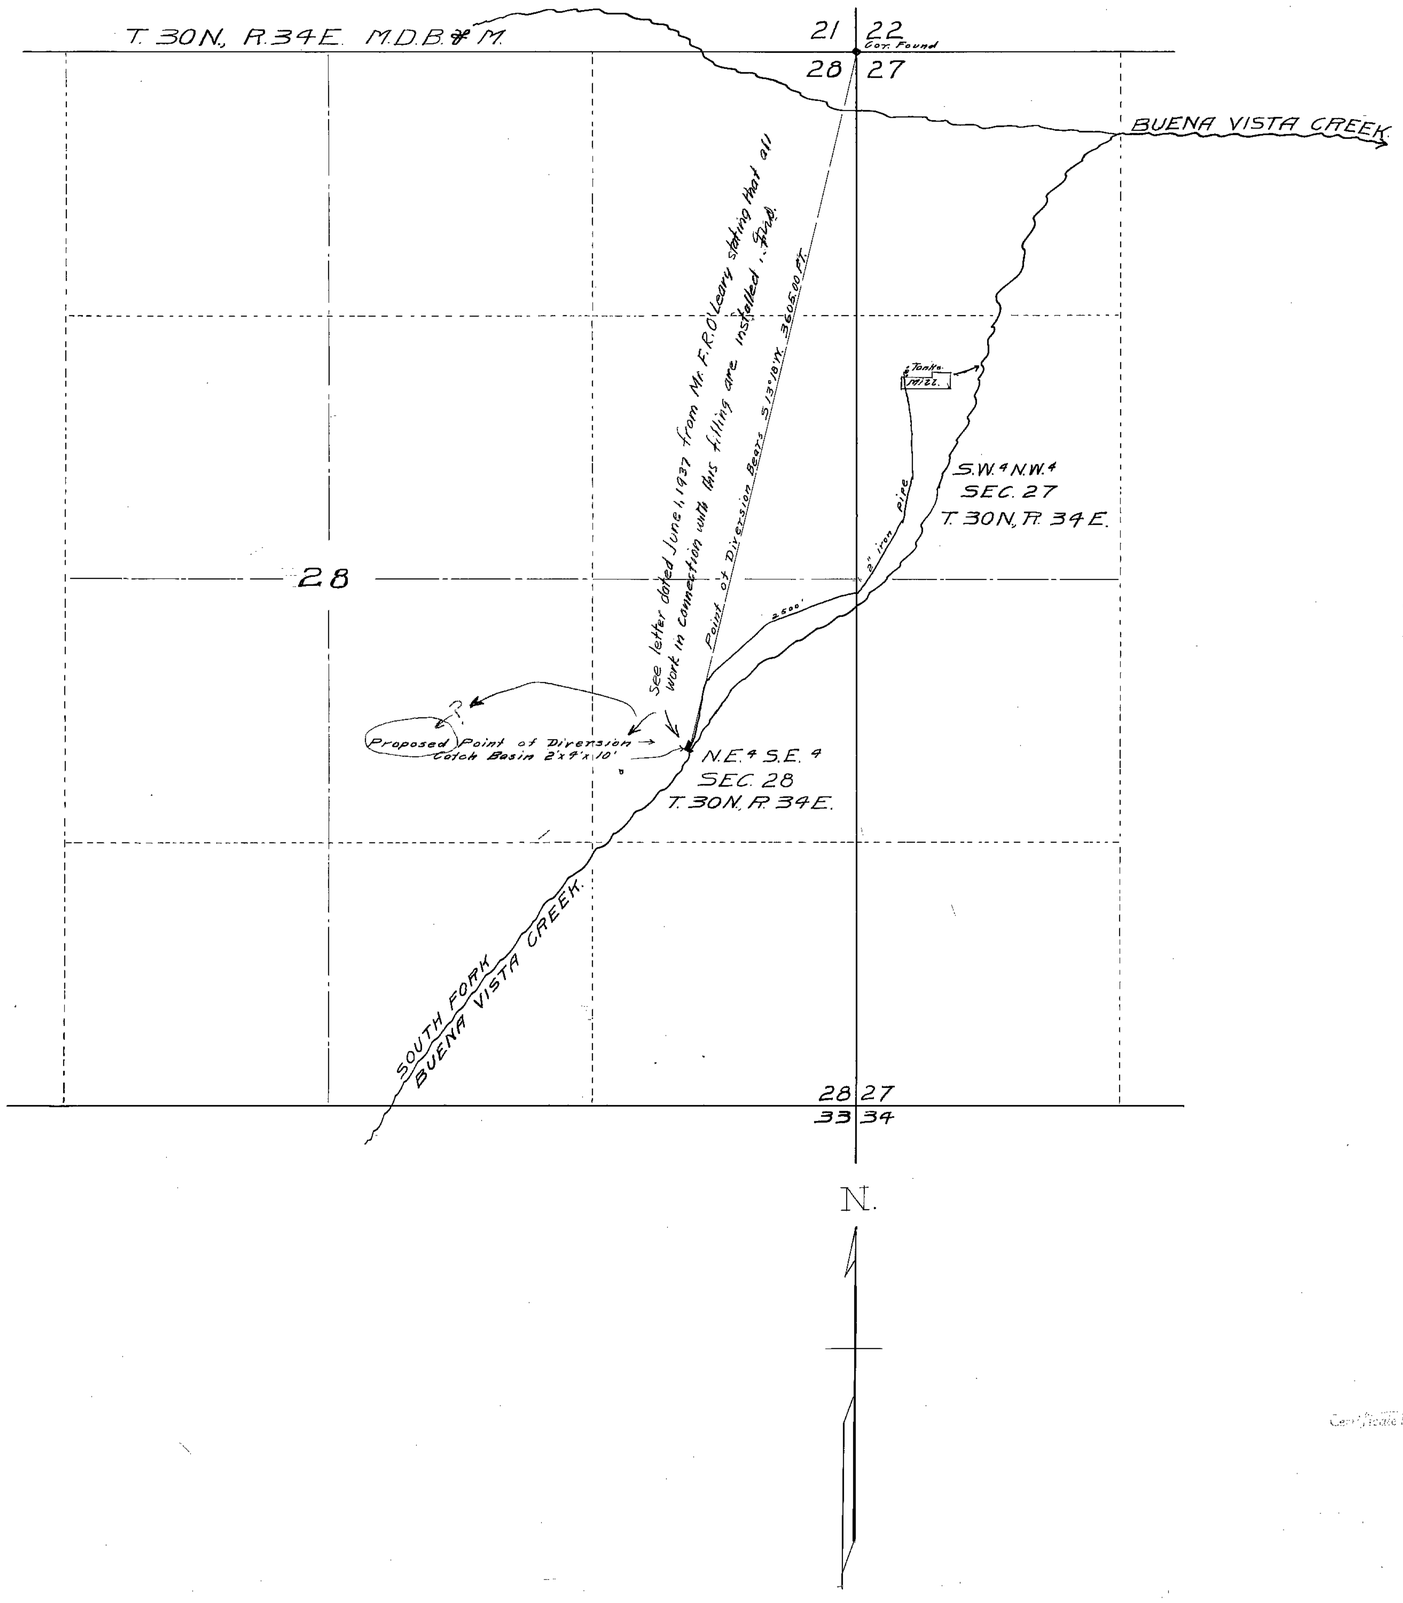

STATE OF NEVADA }
County of Humboldt } S.S.

I, F. R. O'Leary, being first duly sworn, depose and say that this map, consisting of one sheet, has been correctly drawn to the designated scale from field notes of a survey made by me on the 19th day of April, 1937; that it truly and correctly represents the location and extent of the works used to divert water from South Fork Buena Vista Creek in Pershing County, Nevada, by Unionville Mining Company for Mining, Milling and Domestic purposes. That the point of diversion, the actual location and size of the diverting channel or other conduit, the place and manner of use, and the location and names of all other works or streams which are crossed by, or connected with the said works, are fully and correctly designated thereon.

F. R. O'Leary
STATE WATER RIGHT SURVEYOR.

Subscribed and sworn to before me this 29 day of April, 1927.

Gloria Germain
NOTARY PUBLIC IN AND FOR HUMBOLDT COUNTY, NEVADA.

SCALE: 1 IN. = 400 FT.

0 100 200 300 400 1000 2000 FT.

Certificate No. 2419 Issued January 6, 1939

May 27, 1937

MAP TO ACCOMPANY
PROOF OF BENEFICIAL USE
UNDER APPLICATION NO. 6029
FOR
MINING, MILLING & DOMESTIC PURPOSES
BY
UNIONVILLE MINING COMPANY
FROM
SOUTH FORK BUENA VISTA CREEK.

6029