Section	Subdivision	TN	RE	Cultivated acreage	Description of culture	Date of first culture.
20	SE¼ SE¼	18	44	0.2	Meadow Pasture	
21	SW¼ SW¼	"	"	5.7	" "	
28	NW¼ NW¼	"	"	1.6	" "	
	Total.			7.5		

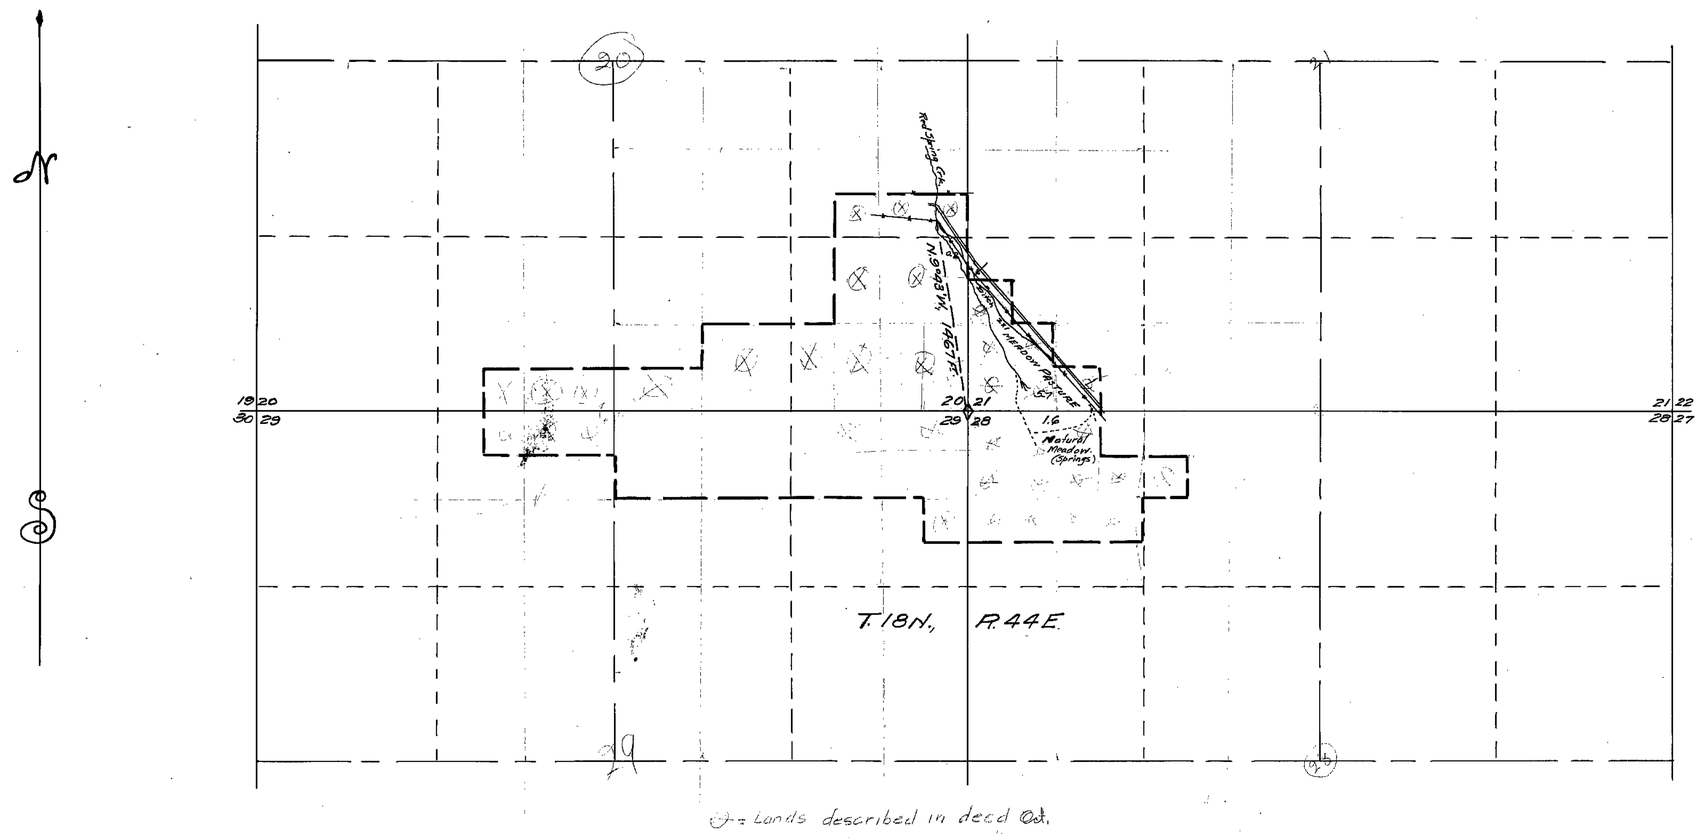

⊙ = Lands described in deed Oct.

STATE OF NEVADA } ss
COUNTY OF ELKO }

I, Chas. F. DeArmond, being first duly sworn, depose and say, that this map, consisting of one sheet, has been correctly drawn to the designated scale from field notes of a survey made by me on the 29th. day of August, 1928; that it truly and correctly represents the location and extent of the works used to divert water from Red Spring Creek, in Lander County, by Gregorio Jaumperez for irrigation purposes under Application No. 6057. That the point of diversion, location and size of the diverting channel, location and extent of lands owned or controlled by the applicant upon which water applied for under application No. 6057 is used together with the area and kind of culture in each 40-Acre subdivision, are correctly and fully designated thereon. That no other works or streams are crossed by or connected with said works.

Chas. F. DeArmond
State Water Right Surveyor.

Subscribed and sworn to before me this 3rd. day of October, 1928.

Milton J. Reinhart
Notary Public in and for Elko County, Nevada.

1 2 4 6 8 10 12 14 16 18 20 22 24
HUNDRED FEET

Certificate No. 3788 Issued April 9, 1952

FILED
Oct. 9, 1928
STATE ENGINEER'S OFFICE

MAP

TO ACCOMPANY PROOF OF BENEFICIAL USE UNDER APPLICATION NO. 6057 FOR IRRIGATION BY GREGORIO JAUMPEREZ FROM RED SPRING CREEK.

SURVEYED AUGUST 29, 1928.
BY C. F. DE ARMOND.
SCALE 1 INCH = 600 FEET.

6057