Section	Subdivision	Town	Range	Cultivated Acreage	Description of culture	Date of first Culture
4	NE¼SW¼	33N.	40E	0.33	Orchard	
4	" "	"	"	1.25	Alfalfa	
4	SE¼SW¼	"	"	2.82	"	
4	NW¼SE¼	"	"	0.22	"	
4	SW¼SE¼	"	"	5.38	"	

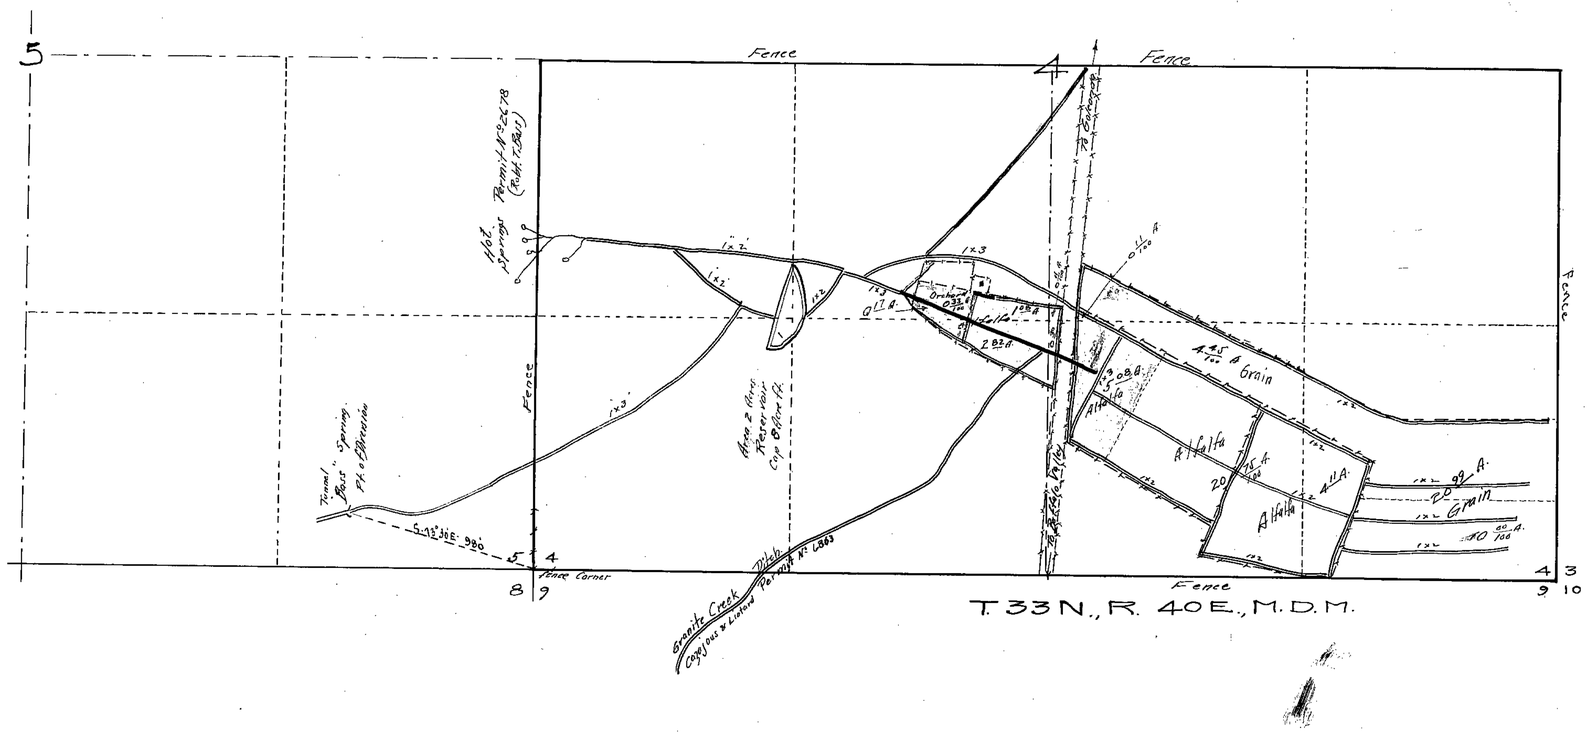

State of Nevada }
County of Humboldt } ss

I, H. H. Sheldon, being first duly sworn, depose and say that this map, consisting of one sheet, has been correctly drawn to the designated scale from field notes of a survey made by me on the 9th day of December, 1927; that it truly and correctly represents the location and extent of the works used to divert water from Bass Spring in Humboldt County, by J. M. Cazajous; for irrigation purposes under Application No 6082. That the point of diversion, the location, size and grades of the diverting channel, the location and extent of lands owned or controlled by the applicant upon which water applied for under Application No 6082 is used, together with the area and kind of culture in each 40 acre subdivision, and the location and names of all other works or streams which are crossed by or connected with said works, are fully and correctly designated thereon.

H. H. Sheldon
State Water Right Surveyor.

Subscribed and sworn to before me this 13 day of December, 1927.

C. D. Mackay,
Notary Public in and for Humboldt County, Nevada.

CERT #
15127

53294 CERTIFICATE No. 15127 ISSUED 01-26-99

Scale 1" = 400'

FILED
Jan. 30, 1928
STATE ENGINEER'S OFFICE

OFFICE STATE ENGINEER
JAN 30 '28
RECEIVED
ANS.

OFFICE STATE ENGINEER
JAN 4 '28
RECEIVED
ANS.

MAP TO ACCOMPANY
PROOF OF BENEFICIAL USE
UNDER APPLICATION No 6082
FOR
IRRIGATION
BY
J. M. CAZAJOUS
FROM
BASS SPRING

Certificate No. — 1334 — issued 2-27-28

53294 53293 6082