Sub-division	Section	Tp	R	Acres	Culture	Date
NE¼NW¼	7	27N	41E	1.472	Grain	
" "	"	"	"	1.760	"	
SE¼NW¼	"	"	"	3.168	"	
" "	"	"	"	0.864	"	
NW¼NE¼	"	"	"	0.480	"	
SW¼NE¼	"	"	"	7.280	"	
" "	"	"	"	5.216	"	
SE¼NE¼	"	"	"	0.528	"	

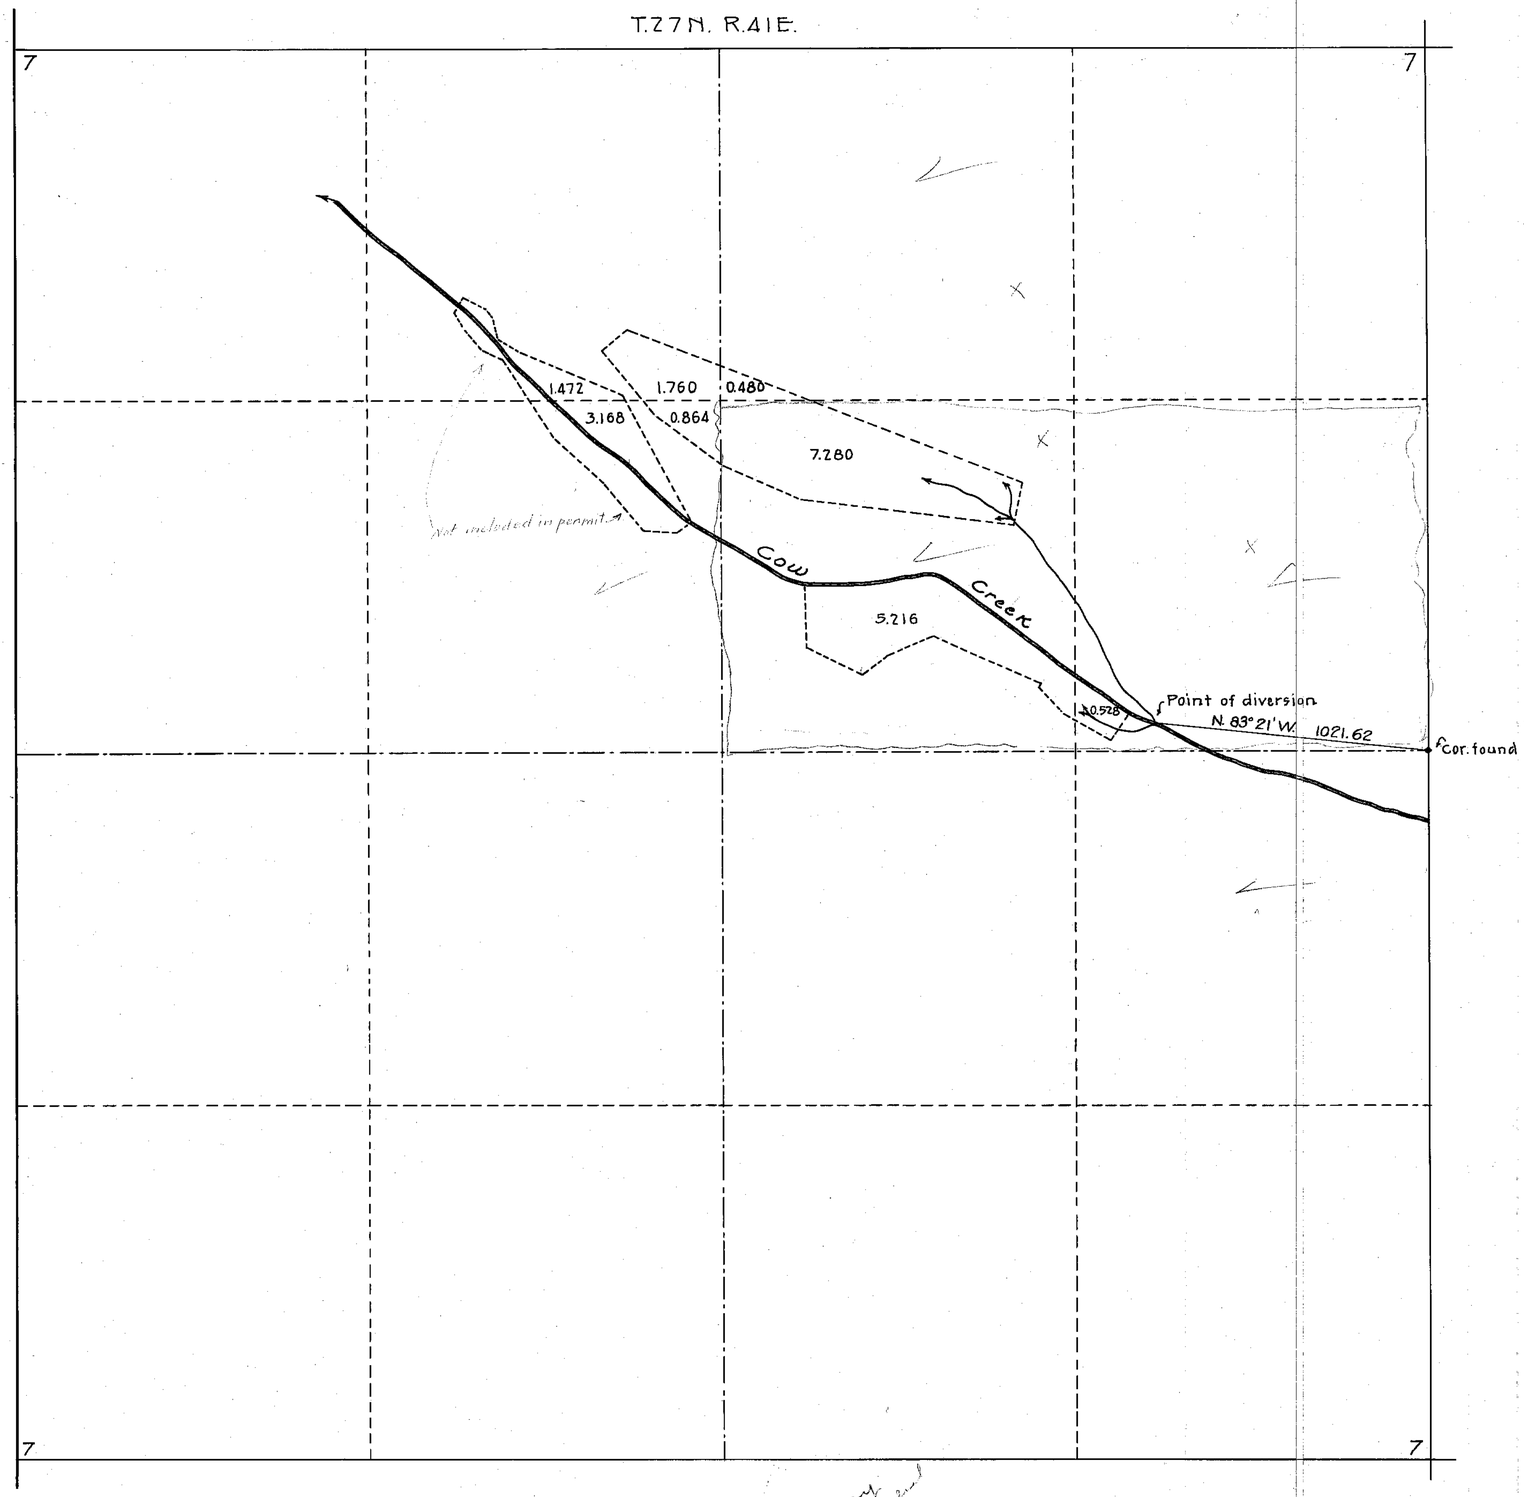

STATE OF NEVADA
COUNTY OF ORMSBY ss.

I, J.A. Millar, being first duly sworn, depose and say that this map has been correctly drawn to the designated scale from field notes of a survey made by me on September 20, 1928; that it truly and correctly represents the location and extent of the works used to divert water from COW CREEK in LANDER COUNTY, NEVADA. by MARY T. CLARK for Irrigation purposes under application No 6145. That the point of diversion, the location, size and grades of the diverting channel, location and description of all measuring devices, the location and extent of lands owned or controlled by the applicant upon which water applied for under application No 6145 is used, togeather with the area and kind of culture in each 40-acre subdivision, and the location and names of all other works or streams which are crossed by or connected with said works are fully and correctly designated hereon.

J.A. Millar
State Water Right Surveyor

Subscribed and sworn to before me this 11th day of February 1929 — Ada S. Pointer
Notary Public in and for Ormsby County, Nev.

SCALE
0 300 600 900

MAP

TO ACCOMPANY PROOF OF BENEFICIAL USE OF WATER FOR IRRIGATION PURPOSES UNDER APPLICATION No. 6145
BY
MARY T. CLARK.
FROM
COW CREEK.

Certificate No. 162.8 Issued Feb. 28, 1930.

FILED
June 26, 1929
STATE ENGINEER'S OFFICE

6145