Section	Sub Division	Township	Range	Cultivated Acreage	Description of Culture	Date of First Culture
31	NE¼SW¼	10N.	57E.	19 acres	Alfalfa	
31	SE¼SW¼	10N.	57E.	12 acres	Alfalfa	
31	SE¼SW¼	10N.	57E.	.32 acres	Garden	
31	SE¼SW¼	10N.	57E.	5.55 acres	Grain	

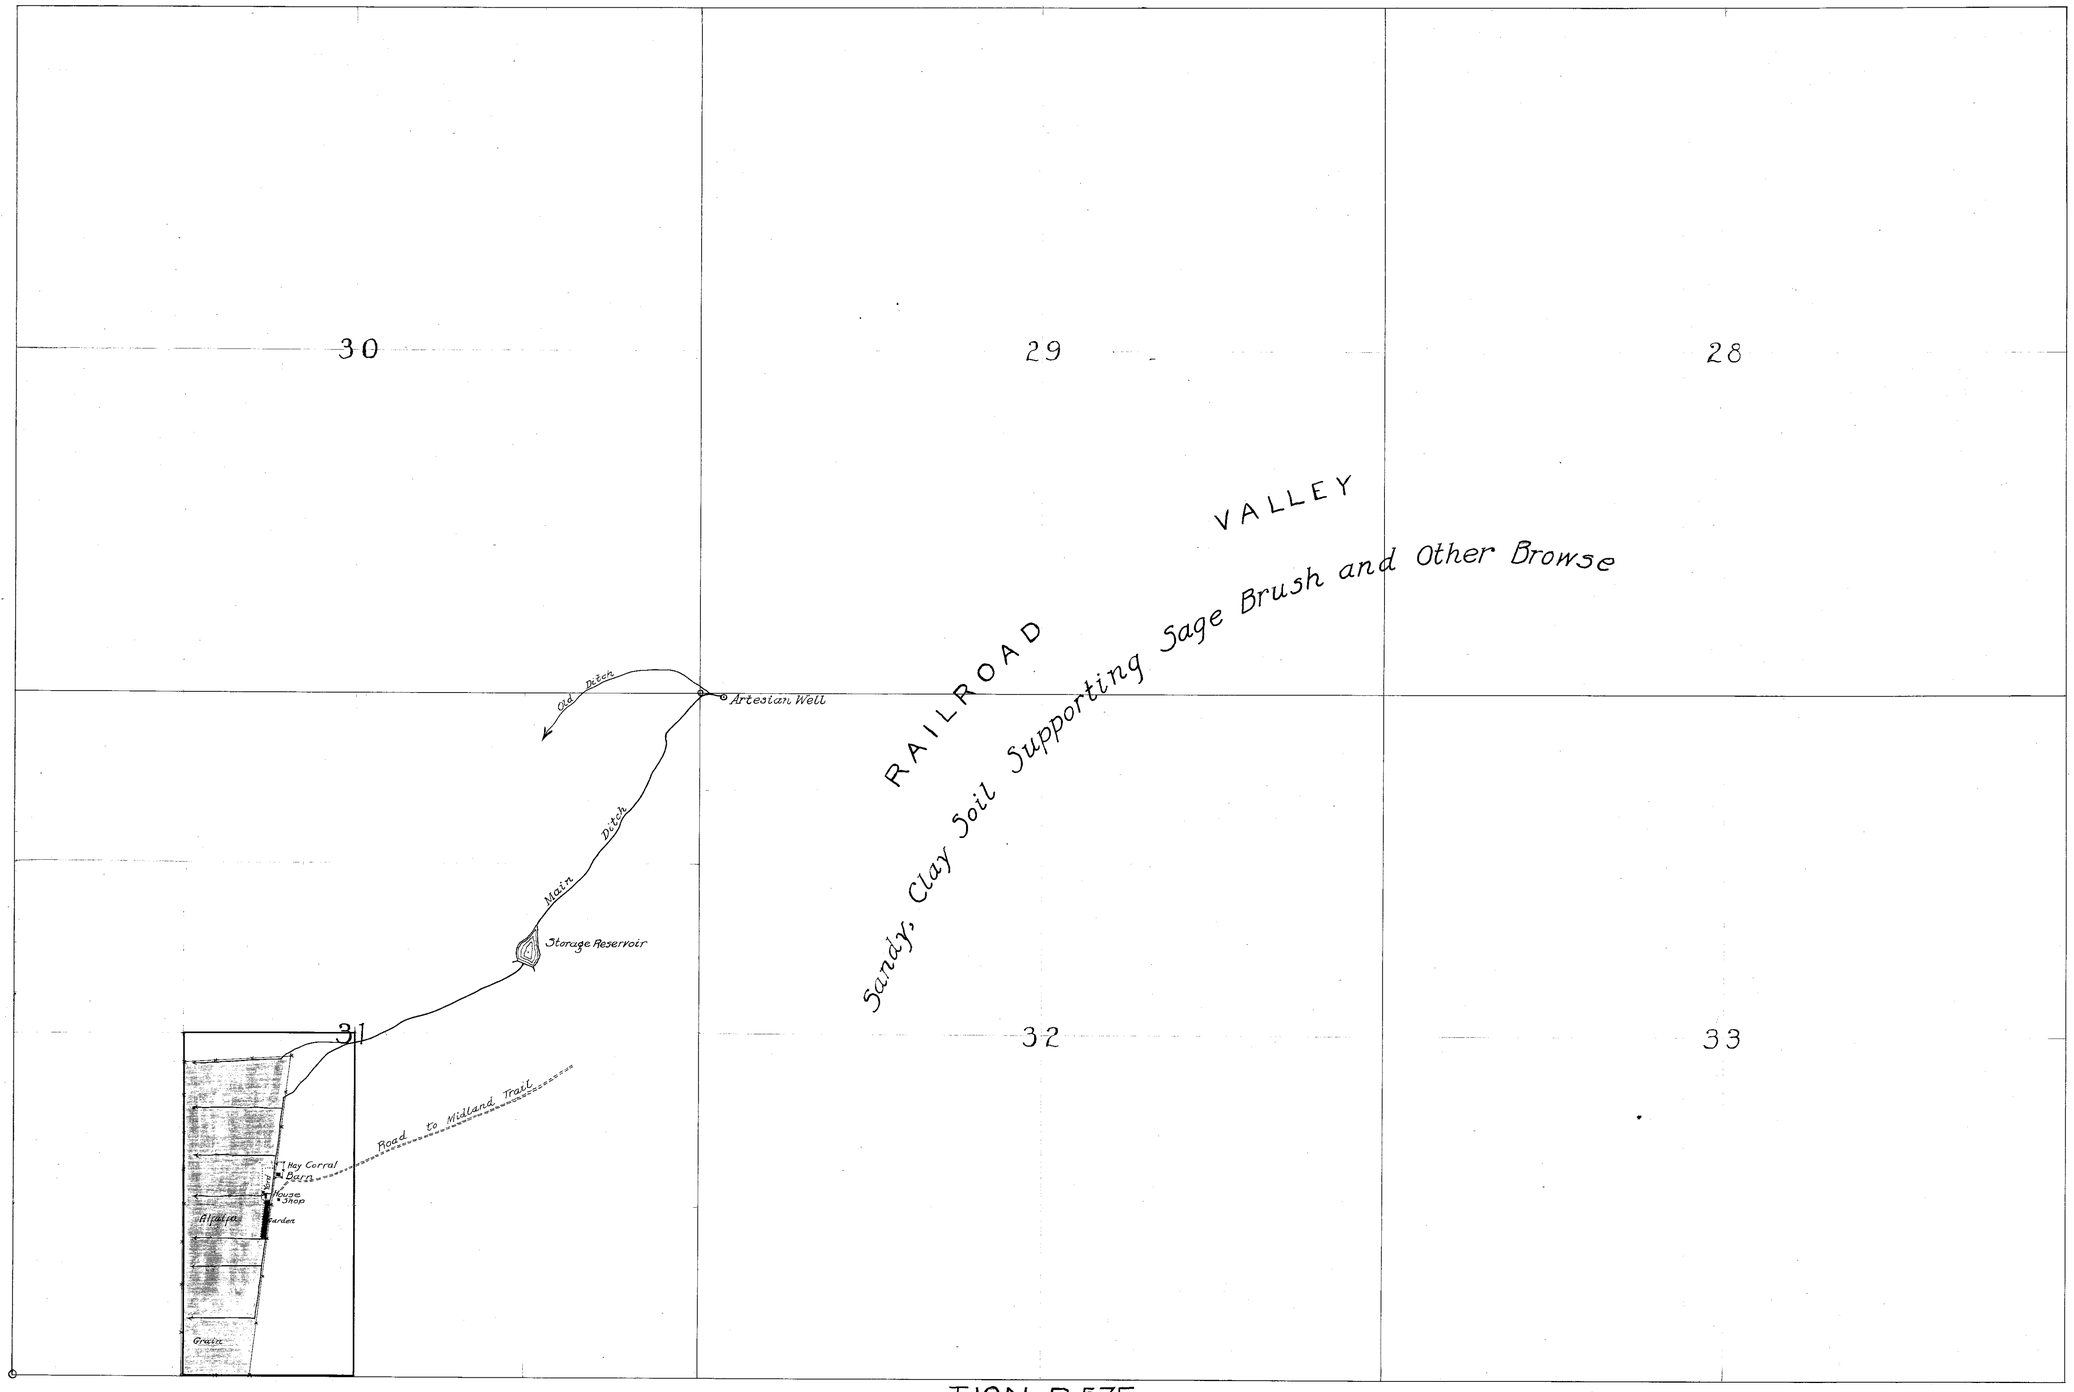

T.10N., R.57E.

STATE OF NEVADA,
COUNTY OF WHITE PINE } SS.

I, C.R. TOWNSEND, BEING FIRST DULY SWORN, DEPOSE AND SAY THAT THE ABOVE MAP IS A TRUE AND ACCURATE PLAT OF THE LANDS IRRIGATED BY CLARENCE S. MUNSON, AS TAKEN FROM THE FIELD NOTES OF A SURVEY MADE BY ME, COMPLETED ON THE 30TH DAY OF MARCH, 1925.

THAT THE MAP AND SURVEY WERE MADE AT THE INSTANCE OF CLARENCE S. MUNSON OWNER OF SAID LANDS, AND THAT IT TRULY REPRESENTS THE IRRIGATED LANDS OF SAID CLARENCE S. MUNSON.

C.R. Townsend
SURVEYOR.

SUBSCRIBED AND SWORN TO BEFORE ME,
THIS 2 DAY OF May 1925

[signature]
NOTARY PUBLIC, IN AND FOR White Pine COUNTY, NEVADA.

MAP OF LANDS OF CLARENCE S. MUNSON, PRESTON, NEVADA, NO. 6165
IRRIGATED FROM ARTESIAN WELL, RAILROAD VALLEY, NYE COUNTY, NEVADA
SCALE 1" = 600'

Certificate No. 1206, Bk. 5 Sept. 10, 1926 for 0.3687 c.f.s.

C.R. TOWNSEND,
Surveyor.

FILED
Mar. 20, 1926
STATE ENGINEER'S OFFICE

77160T 76986T 13828 13828 6165