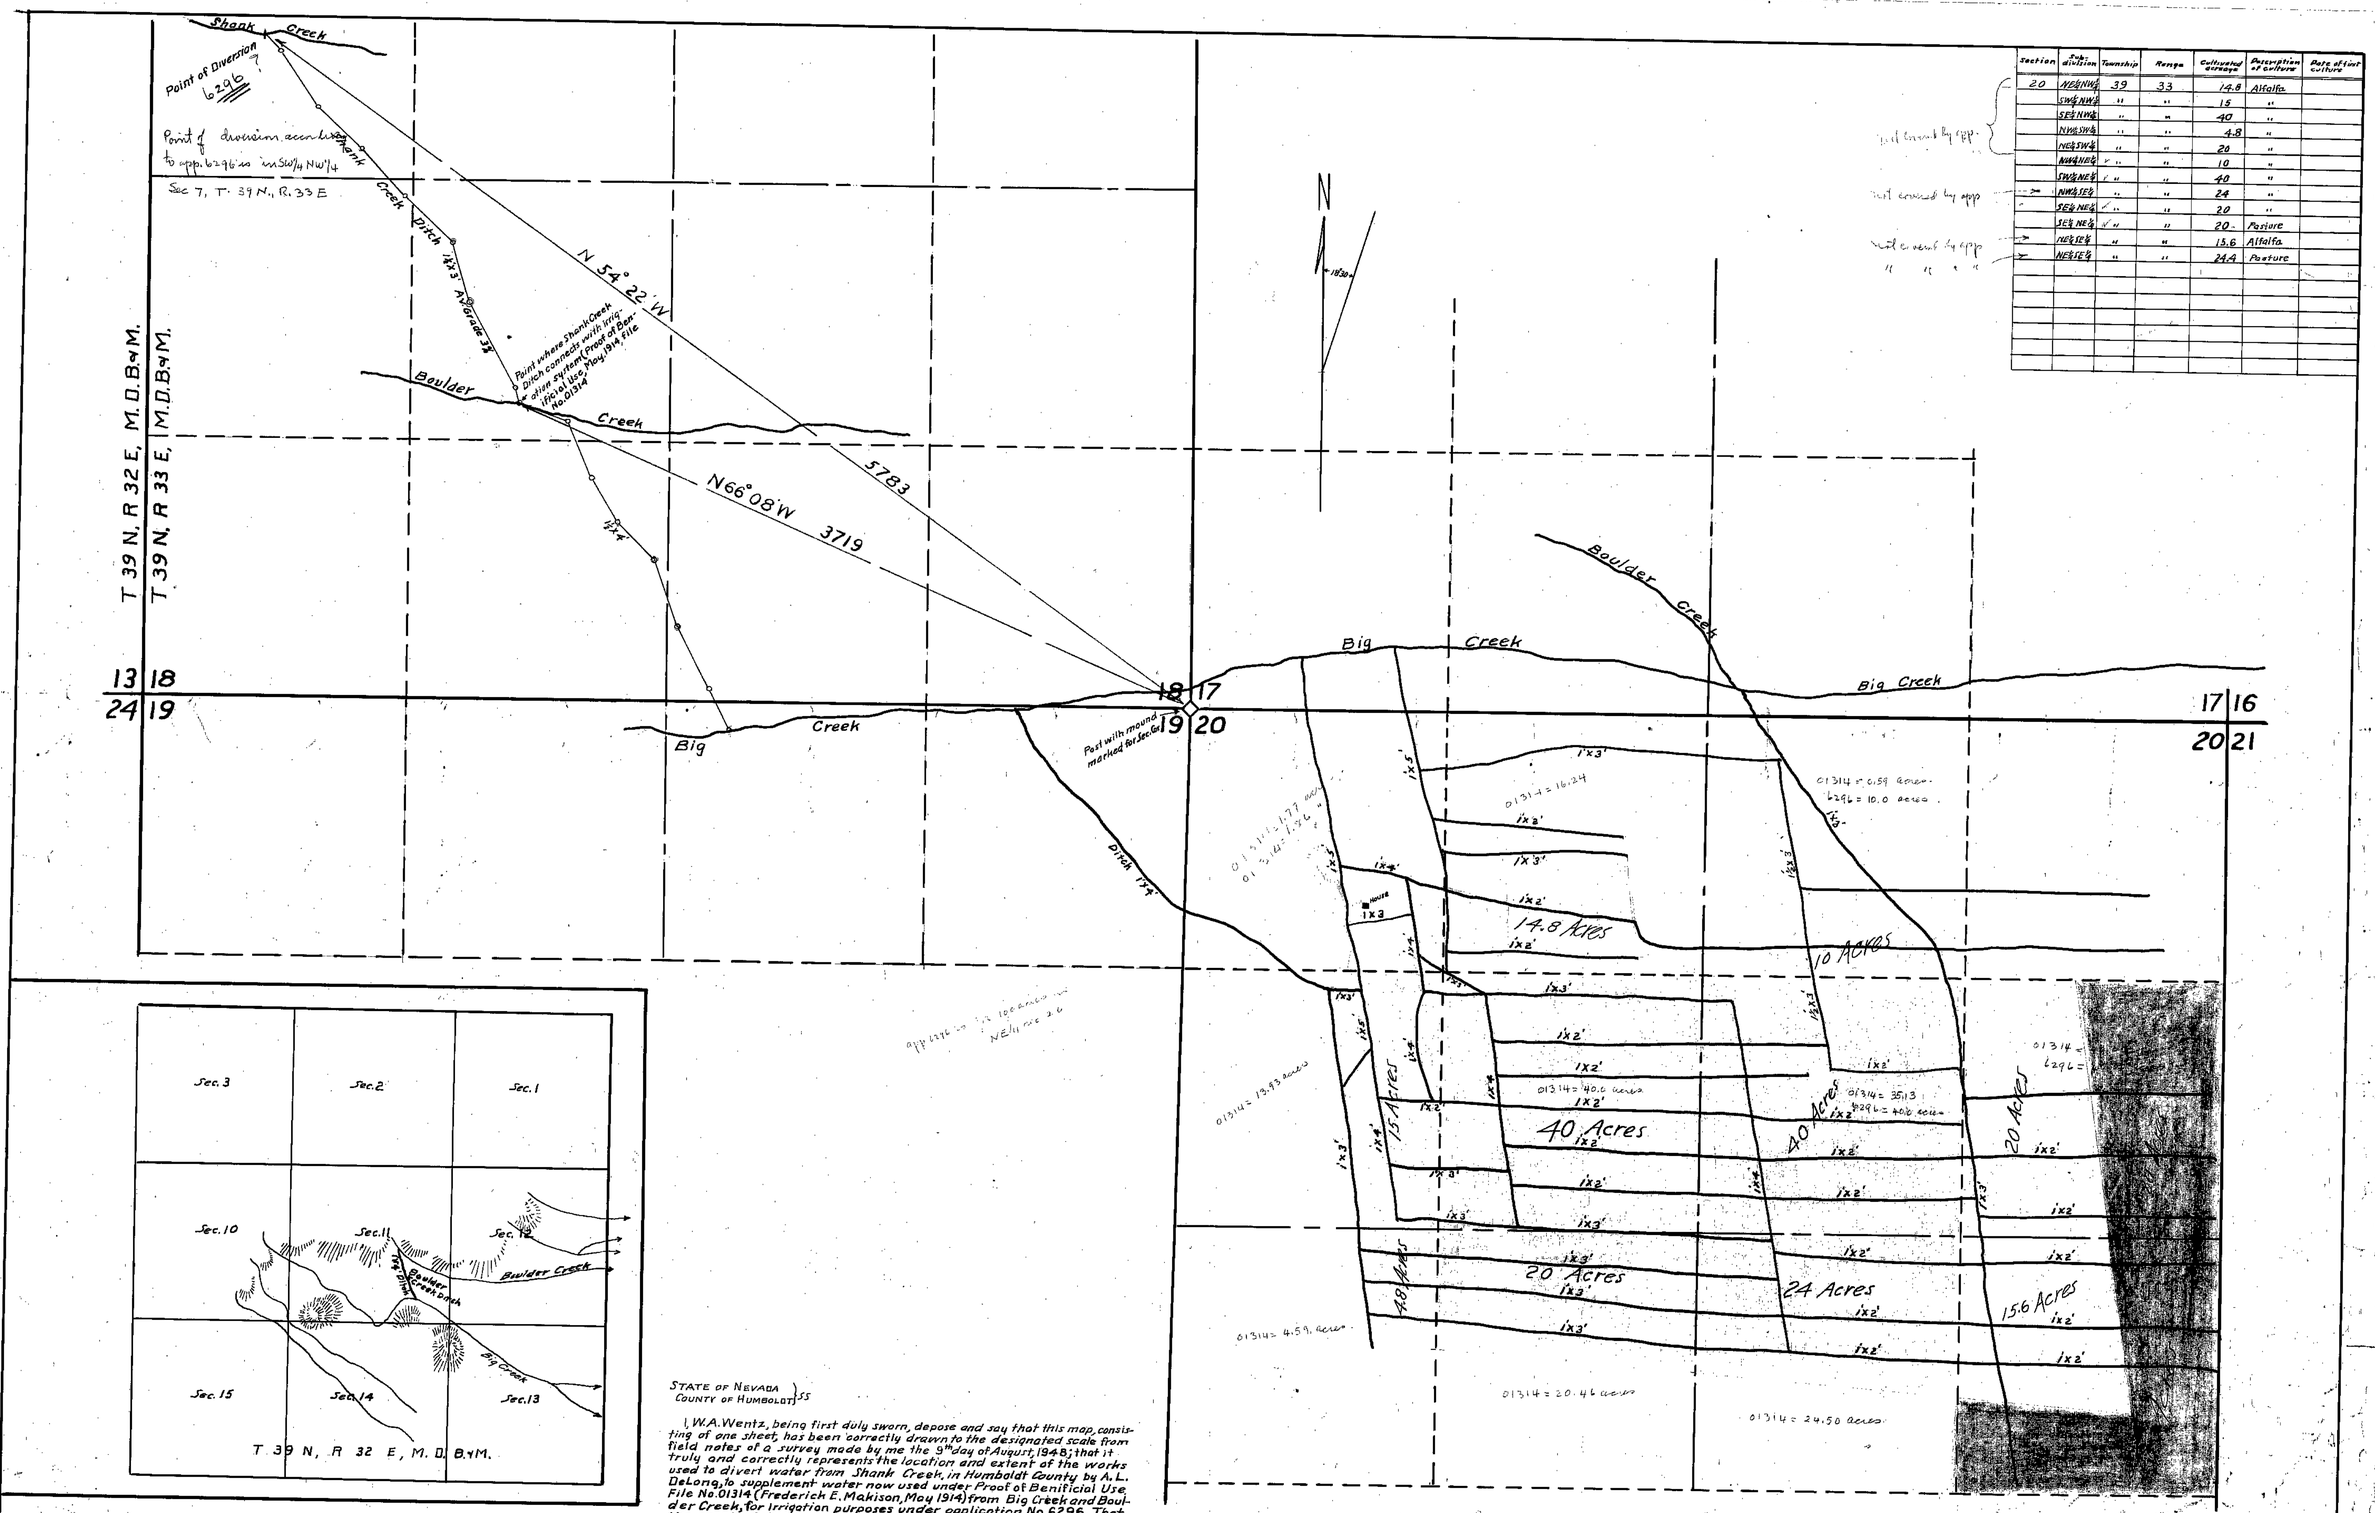

Section	Subdivision	Township	Range	Cultivated acreage	Description of culture	Date of first culture
20	NE¼NW¼	39	33	14.8	Alfalfa	
	SW¼NW¼	"	"	15	"	
	SE¼NW¼	"	"	40	"	
	NW¼SW¼	"	"	4.8	"	
	NE¼SW¼	"	"	20	"	
	NW¼NE¼	"	"	10	"	
	SW¼NE¼	"	"	40	"	
	NW¼SE¼	"	"	24	"	
	SE¼NE¼	"	"	20	"	
	SE¼NE¼	"	"	20	Pasture	
	NE¼SE¼	"	"	15.6	Alfalfa	
	NE¼SE¼	"	"	24.4	Pasture	

not covered by app.

not covered by app

not covered by app

" " " "

01314 = A. L. and Maude E. DeLong
Source is Big Creek and its tributary, Boulder Creek
max acreage under proof no. 239.67.

Scale 1 in. = 400 ft.

Certificate No. Issued

STATE OF NEVADA
COUNTY OF HUMBOLDT } SS

I, W.A. Wentz, being first duly sworn, depose and say that this map, consisting of one sheet, has been correctly drawn to the designated scale from field notes of a survey made by me the 9th day of August, 1948; that it truly and correctly represents the location and extent of the works used to divert water from Shank Creek, in Humboldt County by A. L. DeLong, to supplement water now used under Proof of Benificial Use File No. 01314 (Frederick E. Makison, May 1914) from Big Creek and Boulder Creek, for irrigation purposes under application No. 6296. That the point of diversion, the location, size and grades of the diverting channel, location and description of all measuring devices, the location and extent of lands owned or controlled by the applicant upon which water applied for under application No. 6296 is used, together with the area and kind of culture in each 40 acre subdivision, and the location and names of all other works or streams which are crossed by or connected with said works are fully and correctly designated thereon.

W. A. Wentz
State Water Right Surveyor

Subscribed and sworn to before me this 17th day of August, 1948

J. W. Davey
County Clerk

FILED
Sept 4, 1948
STATE ENGINEER'S OFFICE

MAP

To Accompany Proof of Benificial Under Application No. 6296 for Irrigation by A. L. DeLong from Shank Creek

13124

6296

6296