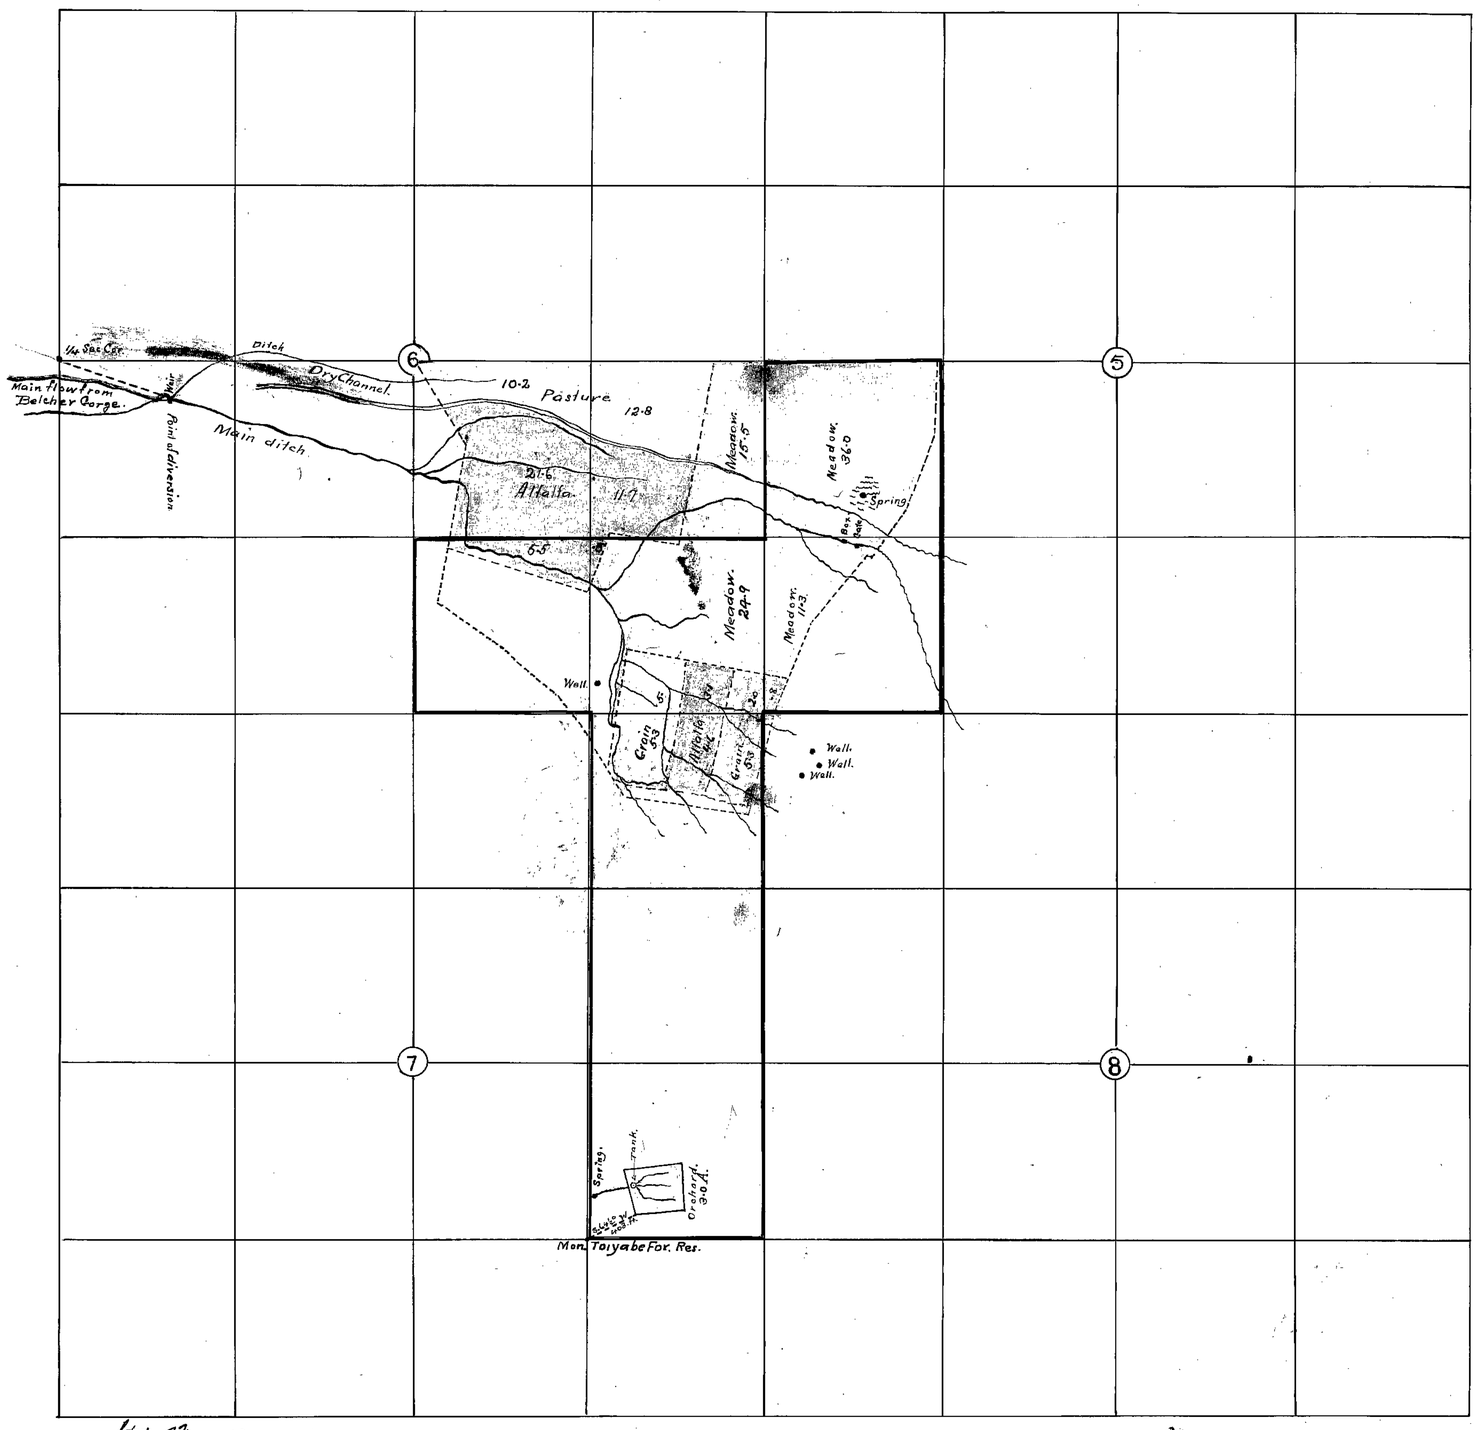

T. 11 N. R. 43 E.

State of Nevada, } ss
County of Nye. } I, L. F. Clar, being first duly sworn, depose and say that the above map is a true and accurate plat of the lands irrigated by ditches as taken from the field notes of a survey made by me, completed on the 12th day of August 1927. That the map and survey were made at the instance of H. W. Berg, owner of said lands and that it truly represents the irrigated lands of said H. W. Berg.

L. F. Clar, State Water Right Surveyor.

FILED
May 3, 1929
STATE ENGINEER'S OFFICE

~~Proof of Application~~

~~H. W. Berg~~

~~Nos. 5909, 6355.~~

~~Water of Belcher Creek, Underground water and Springs.~~

~~Nye County, Nevada~~

Certificate No. 1971 Issued May 29, 1933

6366