Section	Sub-Division	Town-Ship	Range	Cultivated Acreage	Kind of Culture
9	SE¼SE¼	43 N	52 E	5.68	Meadow
			Total	5.68	
10	NE¼SW¼	43N	52 E	19.83	Meadow
	SE¼SW¼	43 N	52 E	12.78	Meadow
	SW¼SW¼	43 N	52 E	8.74	Meadow
	SW¼SW¼	43 N	52 E	18.16	Pasture
			Total	59.51	
15	NW¼NW¼	43N	52 E	15.64	Meadow
			Total	15.64	
16	NE¼NE¼	43N	52 E	5.22	Meadow
	NW¼NE¼	43N	52 E	2.23	Meadow
			Total	7.45	
Grand Total Area Irrigated				~~88.78~~ 88.28 Acres.	

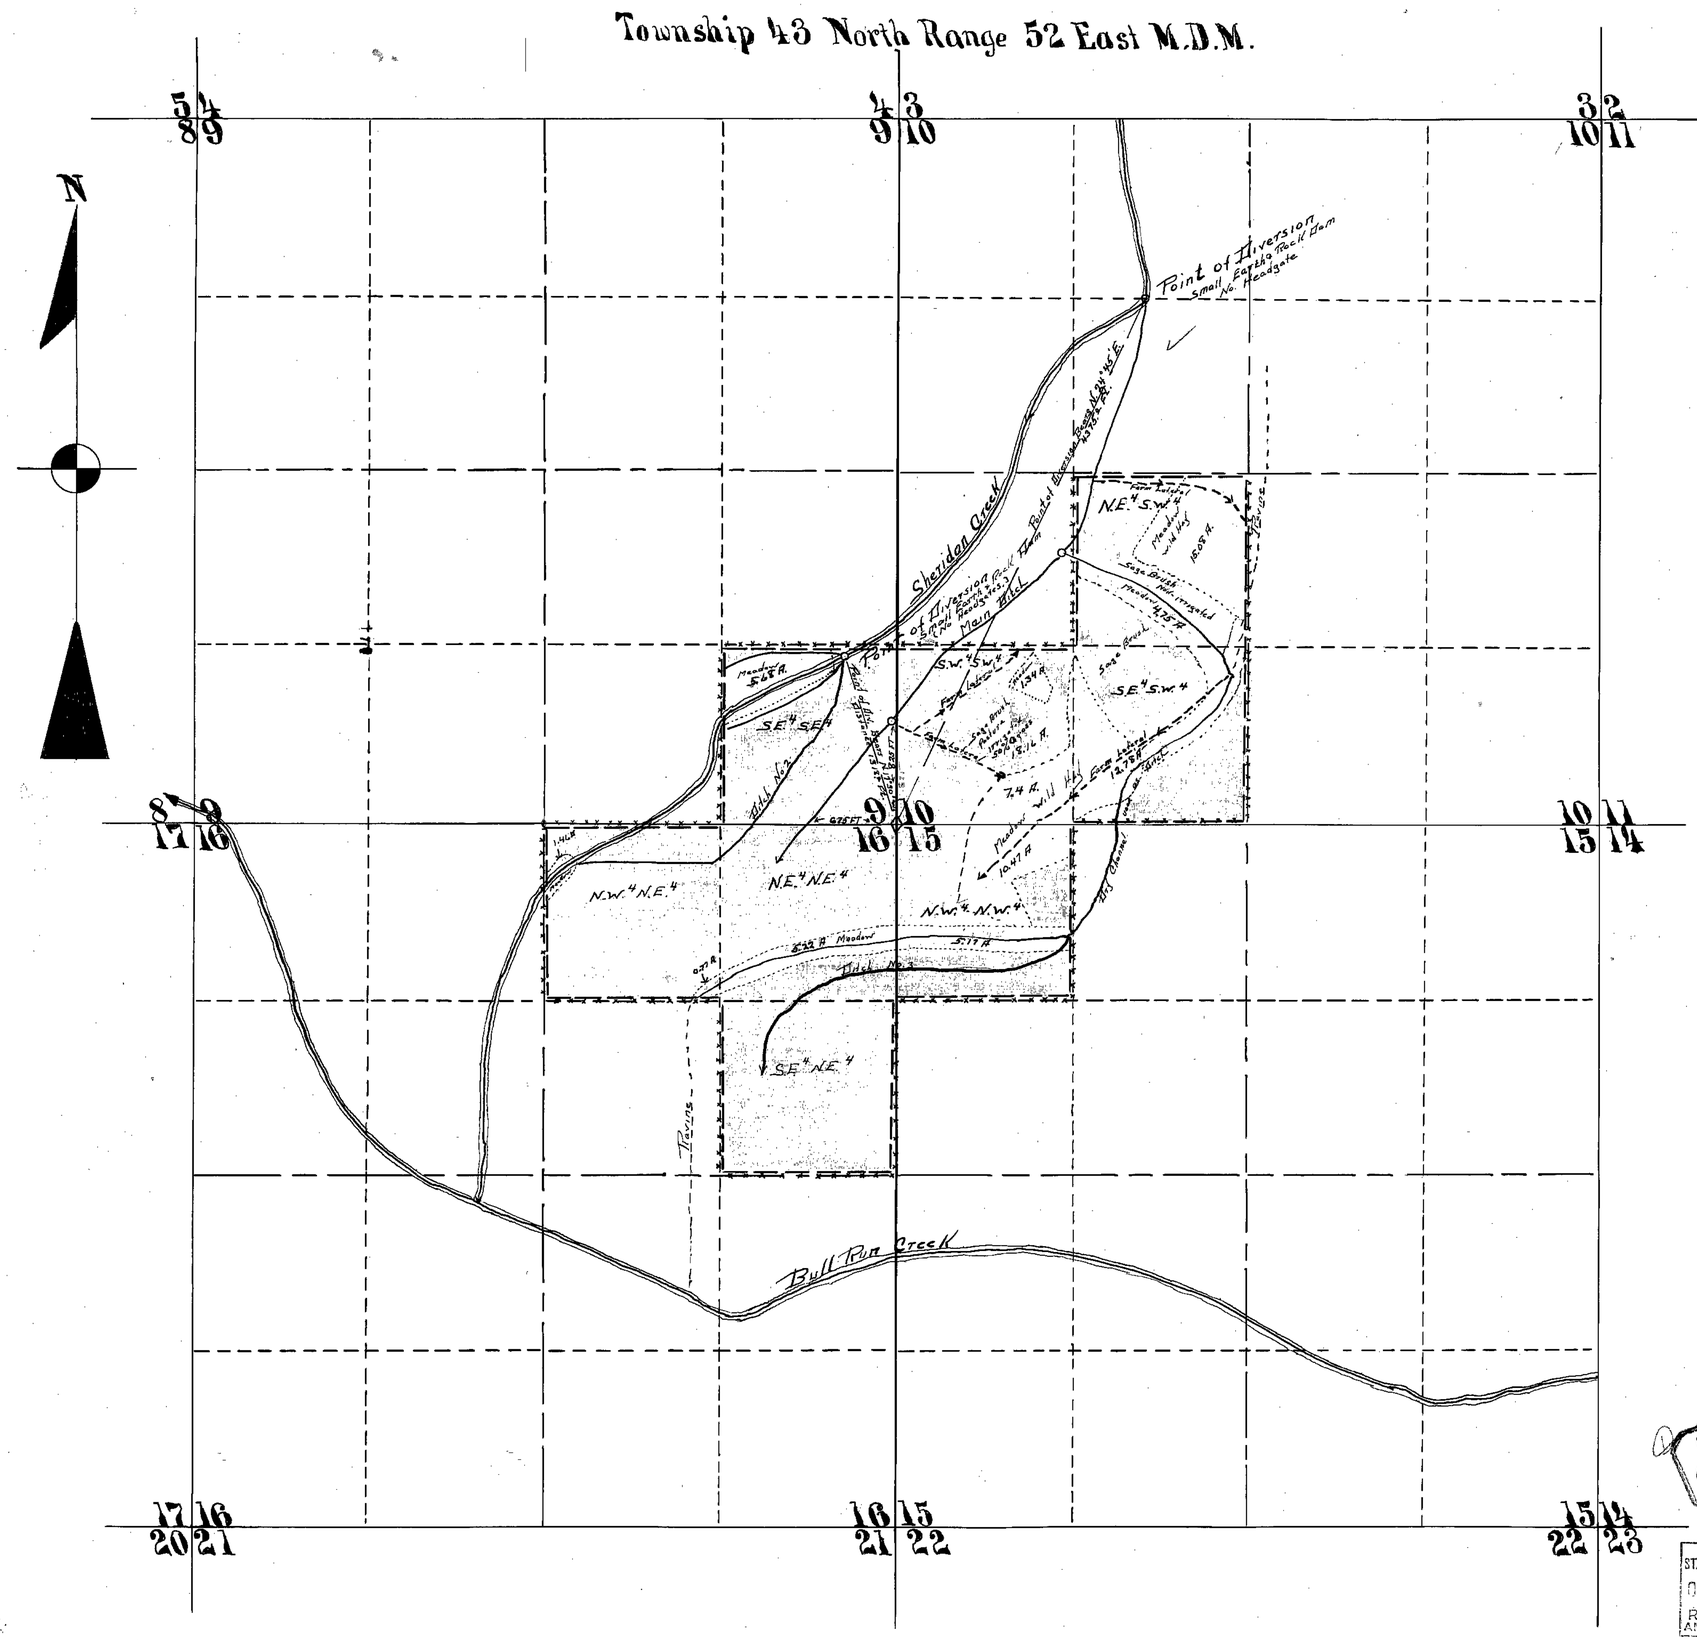

SIZE AND GRADES OF DIVERSION CHANNELS.

Cross sections and grades of diversion channels are variable to an extent which prohibits showing average sections and grades.

Main Ditch, the bottom varies from 1' to 3' the top width 3' to 6. Depth from 1' to 3' and the grade from 8' to 50' to 1000 ft. Ditches 2 and 3 - Bottom 1' to 2' - Top 2'-3' Depth 6" to 1½' Grades. from 10' to 20' to 1000' Ft.

No discharge measurements have ever been made.

STATE OF NEVADA.
COUNTY OF ELKO. } S.S.

I, John W. King, being first duly sworn, depose and say that this map, consisting of one sheet, has been correctly drawn to the designated scale from field notes of a survey made by me between the 17th and 19th days of September 1927; that it truly and correctly represents the location and extent of the works used to divert water from Sheridan Creek in ELKO County, by Mary M. Storff, for irrigation purposes, under Application No. 6368. That the point of diversion, the location, size and grades of the diverting channel, location and description of all measuring devices, the location and extent of lands owned or controlled by the applicant upon which water applied for under Application No. 6368 is used, together with the area and kind of culture in each 40 acre subdivision, and the location and names of all other works or streams which are crossed by or connected with said works, are fully and correctly designated thereon.

John W. King
STATE WATER RIGHT SURVEYOR

Subscribed and sworn to before me, this 22nd day of October, 1927.

Notary Public in and for ELKO County, Nevada.

SCALE: 1 IN = 600 FT.

0 200 400 600 800 1000 2000 3000.

Certificate No. 1244 Issued November 1, 1927

FILED Oct. 24, 1927 STATE ENGINEER

OFFICE STATE ENGINEER OCT 24 1927 RECEIVED ANS.

MAP TO ACCOMPANY PROOF OF BENEFICIAL USE UNDER APPLICATION NO. 6368 FOR IRRIGATION BY MARY M. STORFF FROM SHERIDAN CREEK

6368