SECTION	SUBDIVISION	T.N.	R.E.	CULTIVATED ACREAGE	DESCRIPTION OF CULTURE	DATE OF FIRST CULTURE
17	NE¼ of NE¼	47	58	40	Sage Brush and Grass	
"	NW¼ of NE¼	"	"	20.8	" " " "	
"	SW¼ of NE¼	"	"	39.6	" " " "	
"	SE¼ of NE¼	"	"	40	" " " "	
"	NE¼ of SE¼	"	"	40	" " " "	
"	NW¼ of SE¼	"	"	19.9	" " " "	
"	" " "	"	"	20.1	Timothy and Rye	
"	SW¼ of SE¼	"	"	20.3	" " "	
"	" " "	"	"	19.7	Sage Brush and Grass	
"	SE¼ of SE¼	"	"	39.5	" " " "	
		Total		299.9		

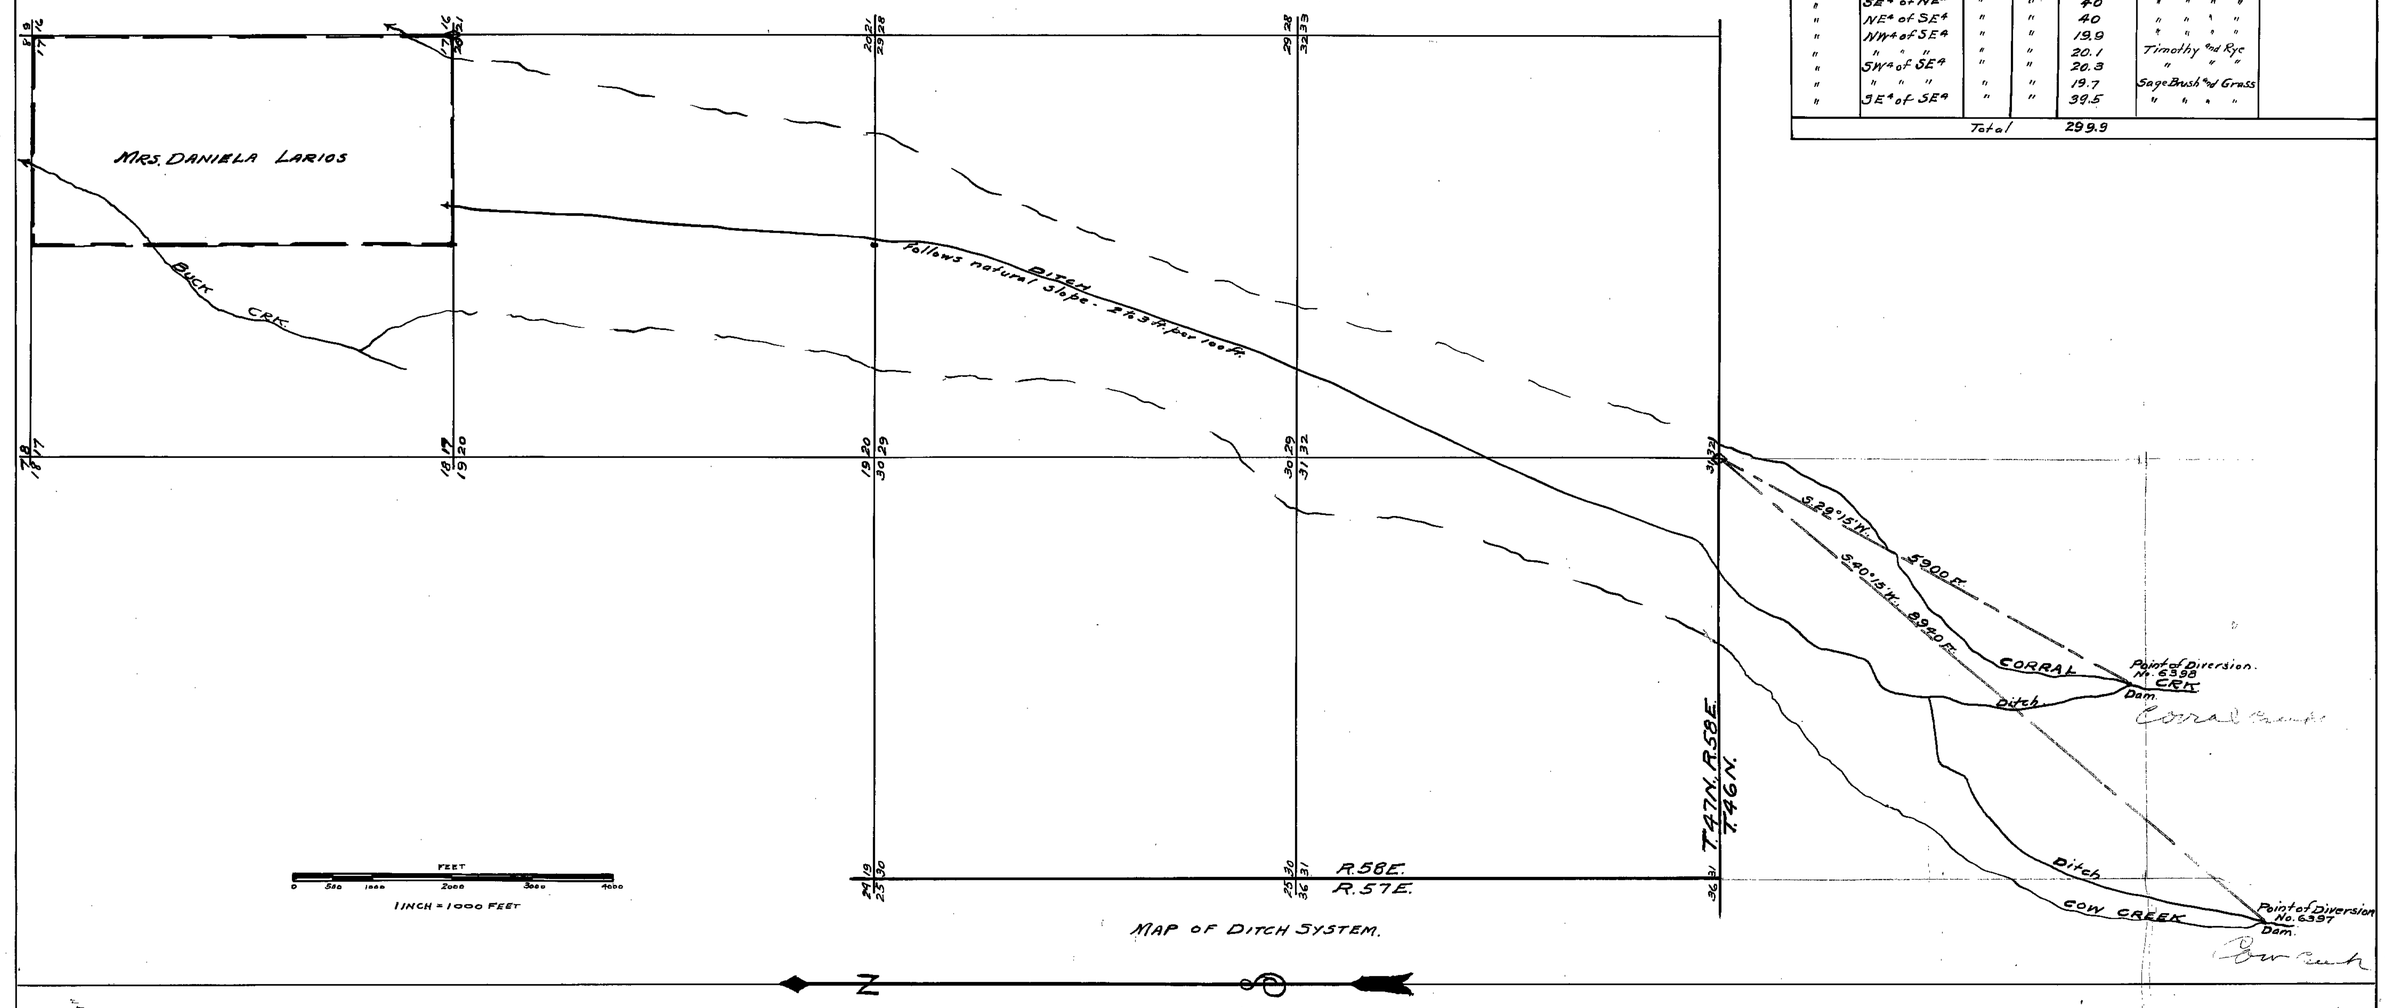

MAP OF DITCH SYSTEM.

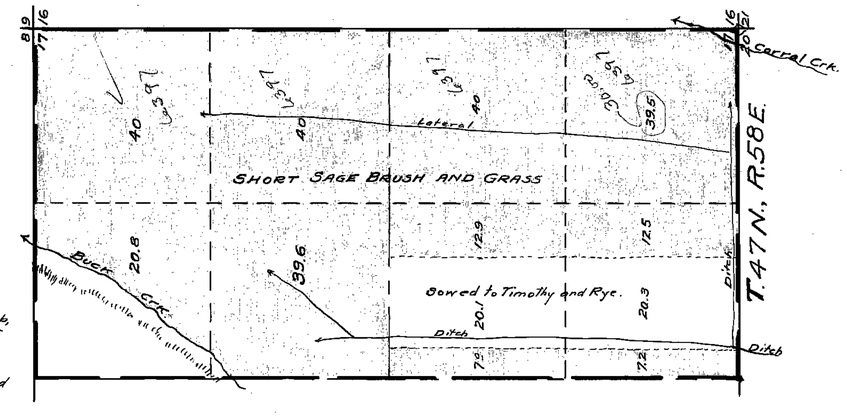

STATE OF NEVADA }
COUNTY OF ELKO } ss

I, Chas. F. DeArmond, being first duly sworn, depose and say, that this map, consisting of one sheet, has been correctly drawn to the designated scales from field notes of a survey made by me on the 5th. day of May, 1931, of the lands represented as having been irrigated, and sown to timothy and rye, and from a map, certified by A.L. Rinearson, state water right surveyor, of the main ditches and diversions; that it truly and correctly represents the location and extent of the works used to divert water from Cow and Corral Creeks under Permits Nos. 6397 and 6398, respectively, in Elko County by Mrs. Daniel Larios for irrigation purposes. That all other works or streams which are crossed by or connected with said works, and the boundary, area and kind of culture of lands irrigated are correctly designated and shown hereon.

Chas. F. DeArmond
State Water Right Surveyor.

Subscribed and sworn to before me this 30th. day of November, 1932.

H. L. Beatie
Notary Public in and for Elko County, Nevada.

FILED
Dec. 3, 1932
STATE ENGINEER'S OFFICE

Certificate No. 1933 Issued March 18, 1933
Certificate No. 1934 Issued March 18, 1933

MAP

TO ACCOMPANY PROOF OF BENEFICIAL USE FOR IRRIGATION FROM BUCK AND COW CREEKS BY MRS. DANIEL LARIOS PERMITS NOS. 6397 AND 6398.

See letter Dec 2, 1932 re - [illegible] [illegible] for PB Os

6397—6398