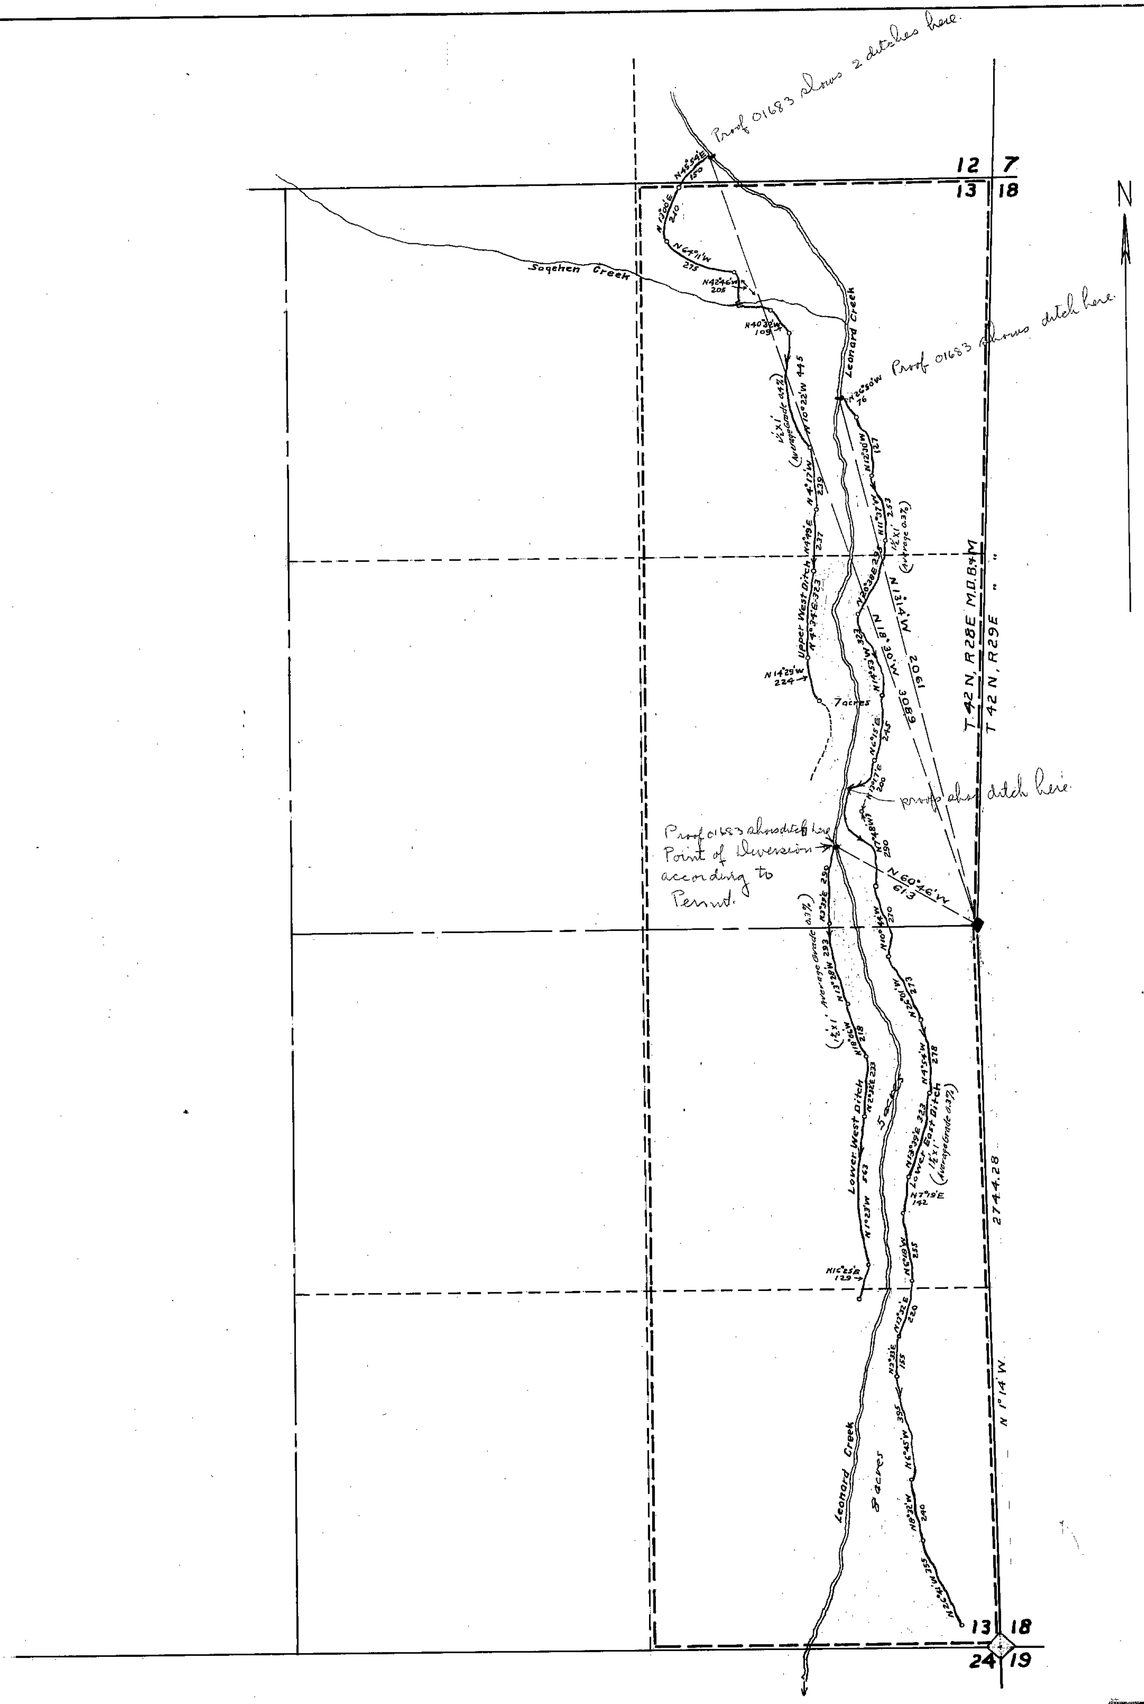

Section	Sub-division	T'ship	Range	Cultivated acreage	Description of culture	Date of first culture
13	S.E.¼ N.E.¼	42 N	28 E	7	Hay	
13	N.E.¼ S.E.¼	"	"	5	"	
13	S.E.¼ S.E.¼	"	"	8	"	

STATE OF NEVADA
COUNTY OF HUMBOLDT } SS

I, W.A. Wentz, being first duly sworn, depose and say that this map, consting of one sheet, has been correctly drawn to the designated scale from field notes of a survey made by me between the 23rd day of May, and the 24th day of May, 1947; that it truly and correctly represents the location and extent of the works used to divert water from Leonard Creek, in Humboldt County, by Raymon Montero and Michel Bidart for Irrigation purposes under application No. 6426.

That the point of diversion, the location, size and grades of the diverting channel, location and description of all measuring devices, the location and extent of lands owned or controlled by the applicant upon which water applied for under application No. 6426 is used, together with the area and kind of culture in each 40 acre subdivision, and the location and names of all other works or streams which are crossed by or connected with said works are fully and correctly designated thereon.

W.A. Wentz
State Water Right Surveyor

Subscribed and sworn to before me this 6th day of September, 1947.

J. W. Davey
County Clerk

Scale 1 in. = 300 ft.

100 50 0 100 200 300 400 500 600 700 800 900 1000 1100

Certificate No. Issued

MAP

To Accompany Proof of Beneficial Use Under Application No. 6426 for Irrigation by Raymon Montero on Michel Bidart from Leonard Creek

FILED
Sept. 12, 1947.
STATE ENGINEER'S OFFICE

6426