Section	Sub Division	Township	Range		Discription of Use	Date of First use
4	N.W.¼ of S.W.¼	3 N.	33 E.		Stock Watering	

State of Nevada, County of Lyon } SS.

I, George Parker, being first duly sworn, depose and say that this map, has been correctly drawn to the designated scale from field notes of a Survey made by me on the 21st and 22nd days of December, 1942.
That it correctly represents the location and extent of the works used to divert water from German Spring, in the N.W.¼ of S.W.¼ S.4 T. 3 N. R.33 E. in Mineral County Nevada, for Stock watering under Application No. 6447 by S.H. Hunewill.

George Parker
State Water Right Surveyor

Subscribed and sworn to before me this 5th day of February 1943.

E H Whitacre

Notary Public in and for Lyon County, Nevada.
My Commission Expires June 17, 1945

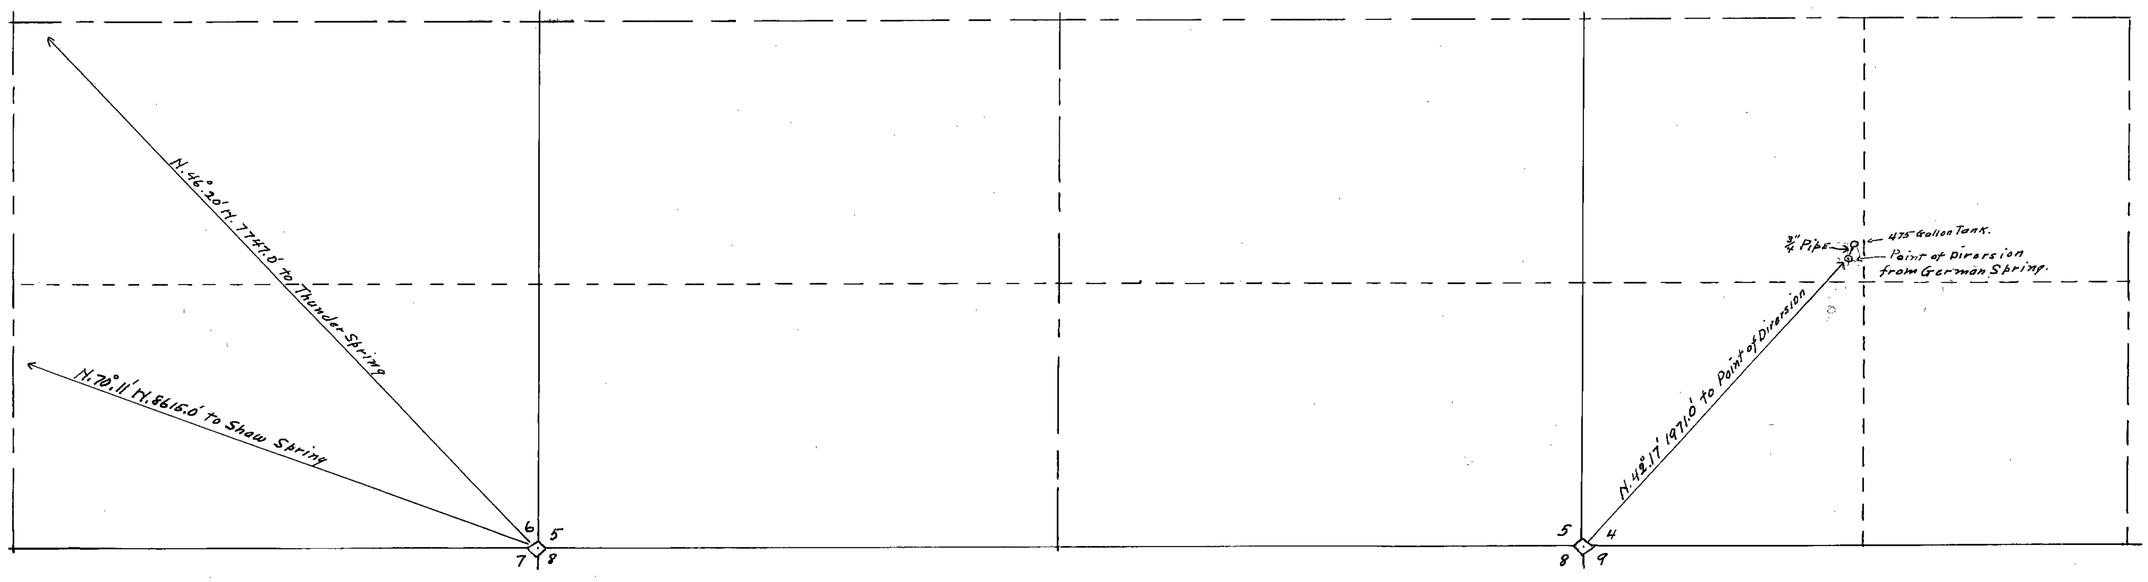

application gives point of diversion as being on SW¼ SW¼ of sec. 4 See affidavit filed July 10, 1944

2808 August 29, 1944

Scale 1" = 400' 0 200' 400' 800' 1200'

448.83

See letter in 6447 Oct 29

October 26, 1943

MAP

To Accompany Proof of Beneficial Use Under Application No 6447 for Stockwatering By S.H. Hunewill From German Spring in N.W.¼ of S.W.¼ S 4 T. 3 N., R 33 E. M.D.B.&M. in Mineral County, Nevada.

Note. affidavit filed July 10, 1944 states this right under contract of sale to Hunewill.

6447