SECTION	SUBDIVISION	T.N.	R.E.	CULTIVATED AREA ACRE	DESCRIPTION OF CULTURE	DATE OF FIRST CULTURE
10	HES 159	31	59	1.1	GARDEN	
"	"	"	"	1.2	ALFALFA	
"	"	"	"	54.7	GRAIN	

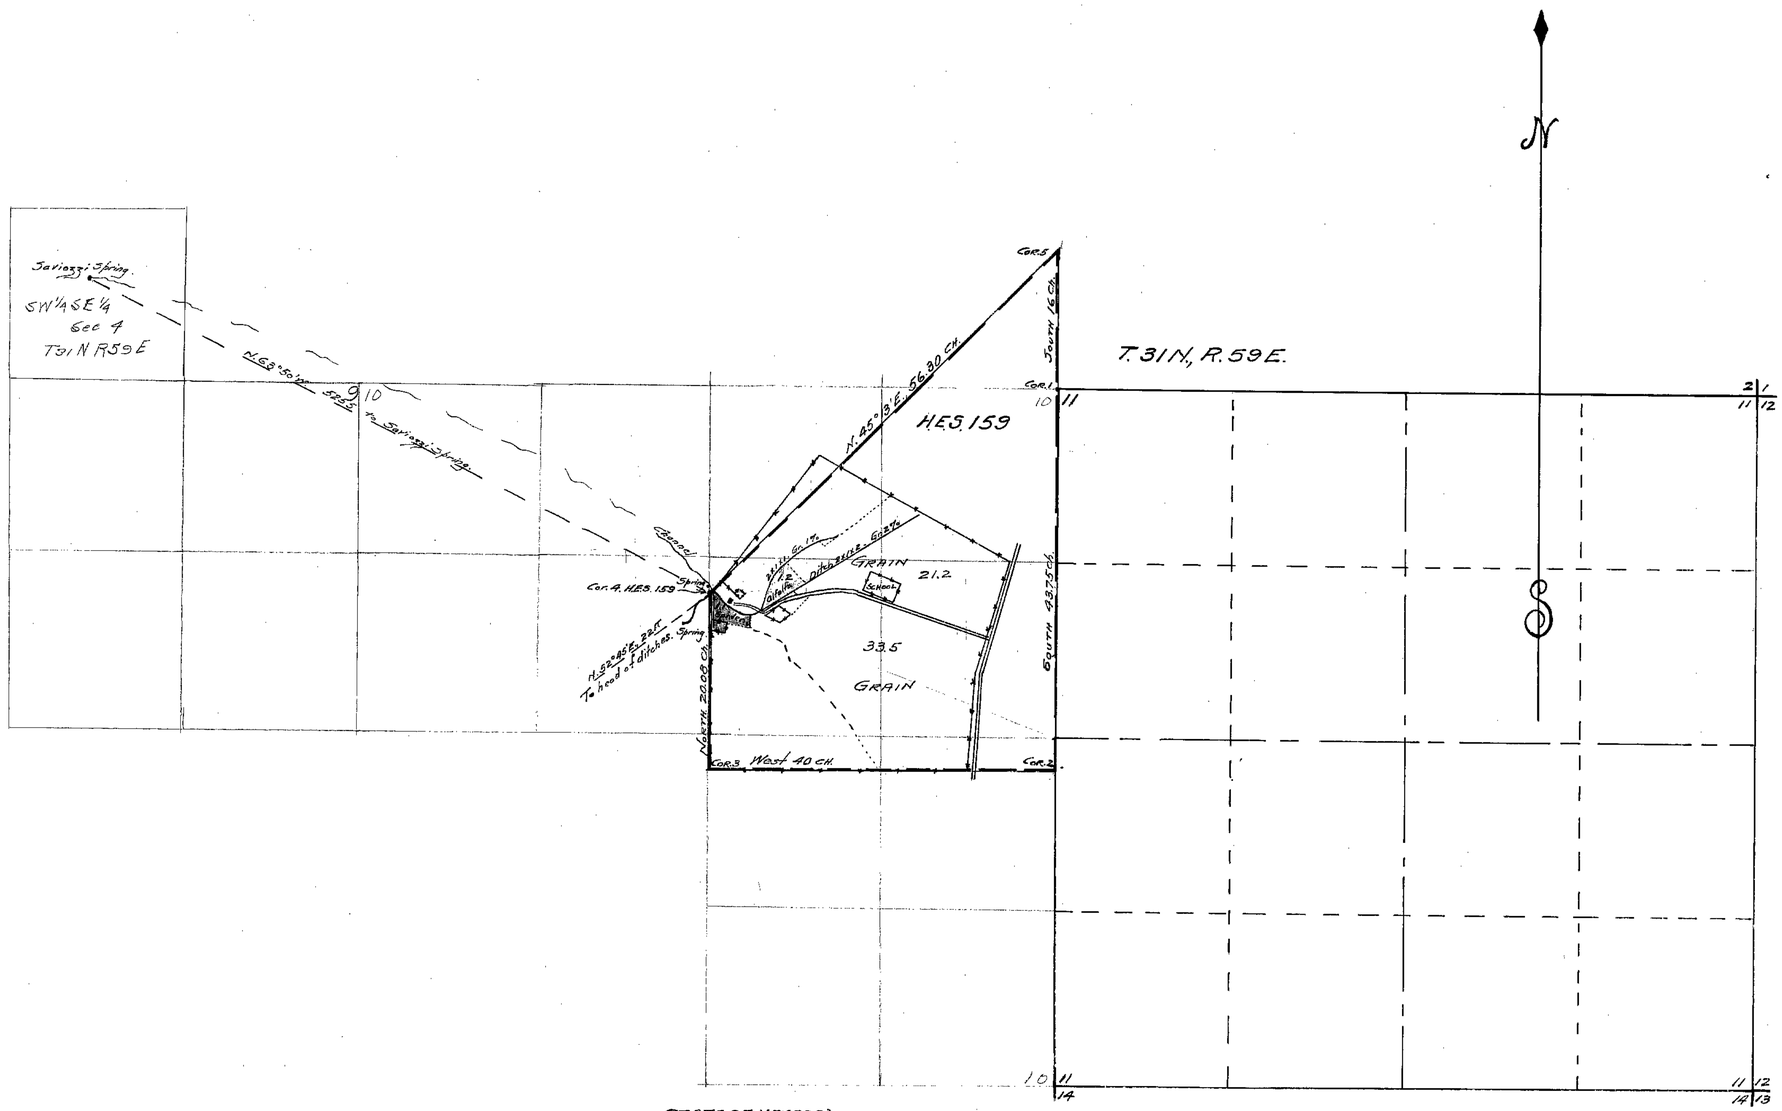

STATE OF NEVADA } ss
COUNTY OF ELKO

I, Chas. F. DeArmond, being first duly sworn, depose and say that this map, consisting of one sheet, has been correctly drawn to the designated scale from field notes of a survey made by me on the first day of June, 1928; that it truly and correctly represents the location and extent of the works used to divert water from Savoizzi Springs, in Elko County, by George Smith for irrigation purposes under Application No. 6479. That the point of diversion, the location, size and grades of the diverting channel, the location and extent of lands owned or controlled by the applicant upon which water applied for under Application No. 6479 is used, together with the area and kind of culture in each 40 acre subdivision, and the location and names of all other works or streams which are crossed by or connected with said works are fully and correctly designated thereon.

Chas. F. DeArmond.
State Water Right Surveyor.

Subscribed and sworn to before me this 11th. day of June, 1928.

Geo. Williams
Notary Public in and for Elko County, Nevada.

OFFICE STATE ENGINEER
JUN 27 '28
RECEIVED

FILED
June 27, 1928
STATE ENGINEER'S OFFICE

Certificate No. 1490 issued Jan. 30, 1929

MAP

To Accompany Proof of Beneficial Use
Under Application No. 6479
For Irrigation by George Smith
From Savoizzi Springs.
Surveyed June 1, 1928
By C. F. DeArmond
Scale 1 Inch = 600 Feet

6479