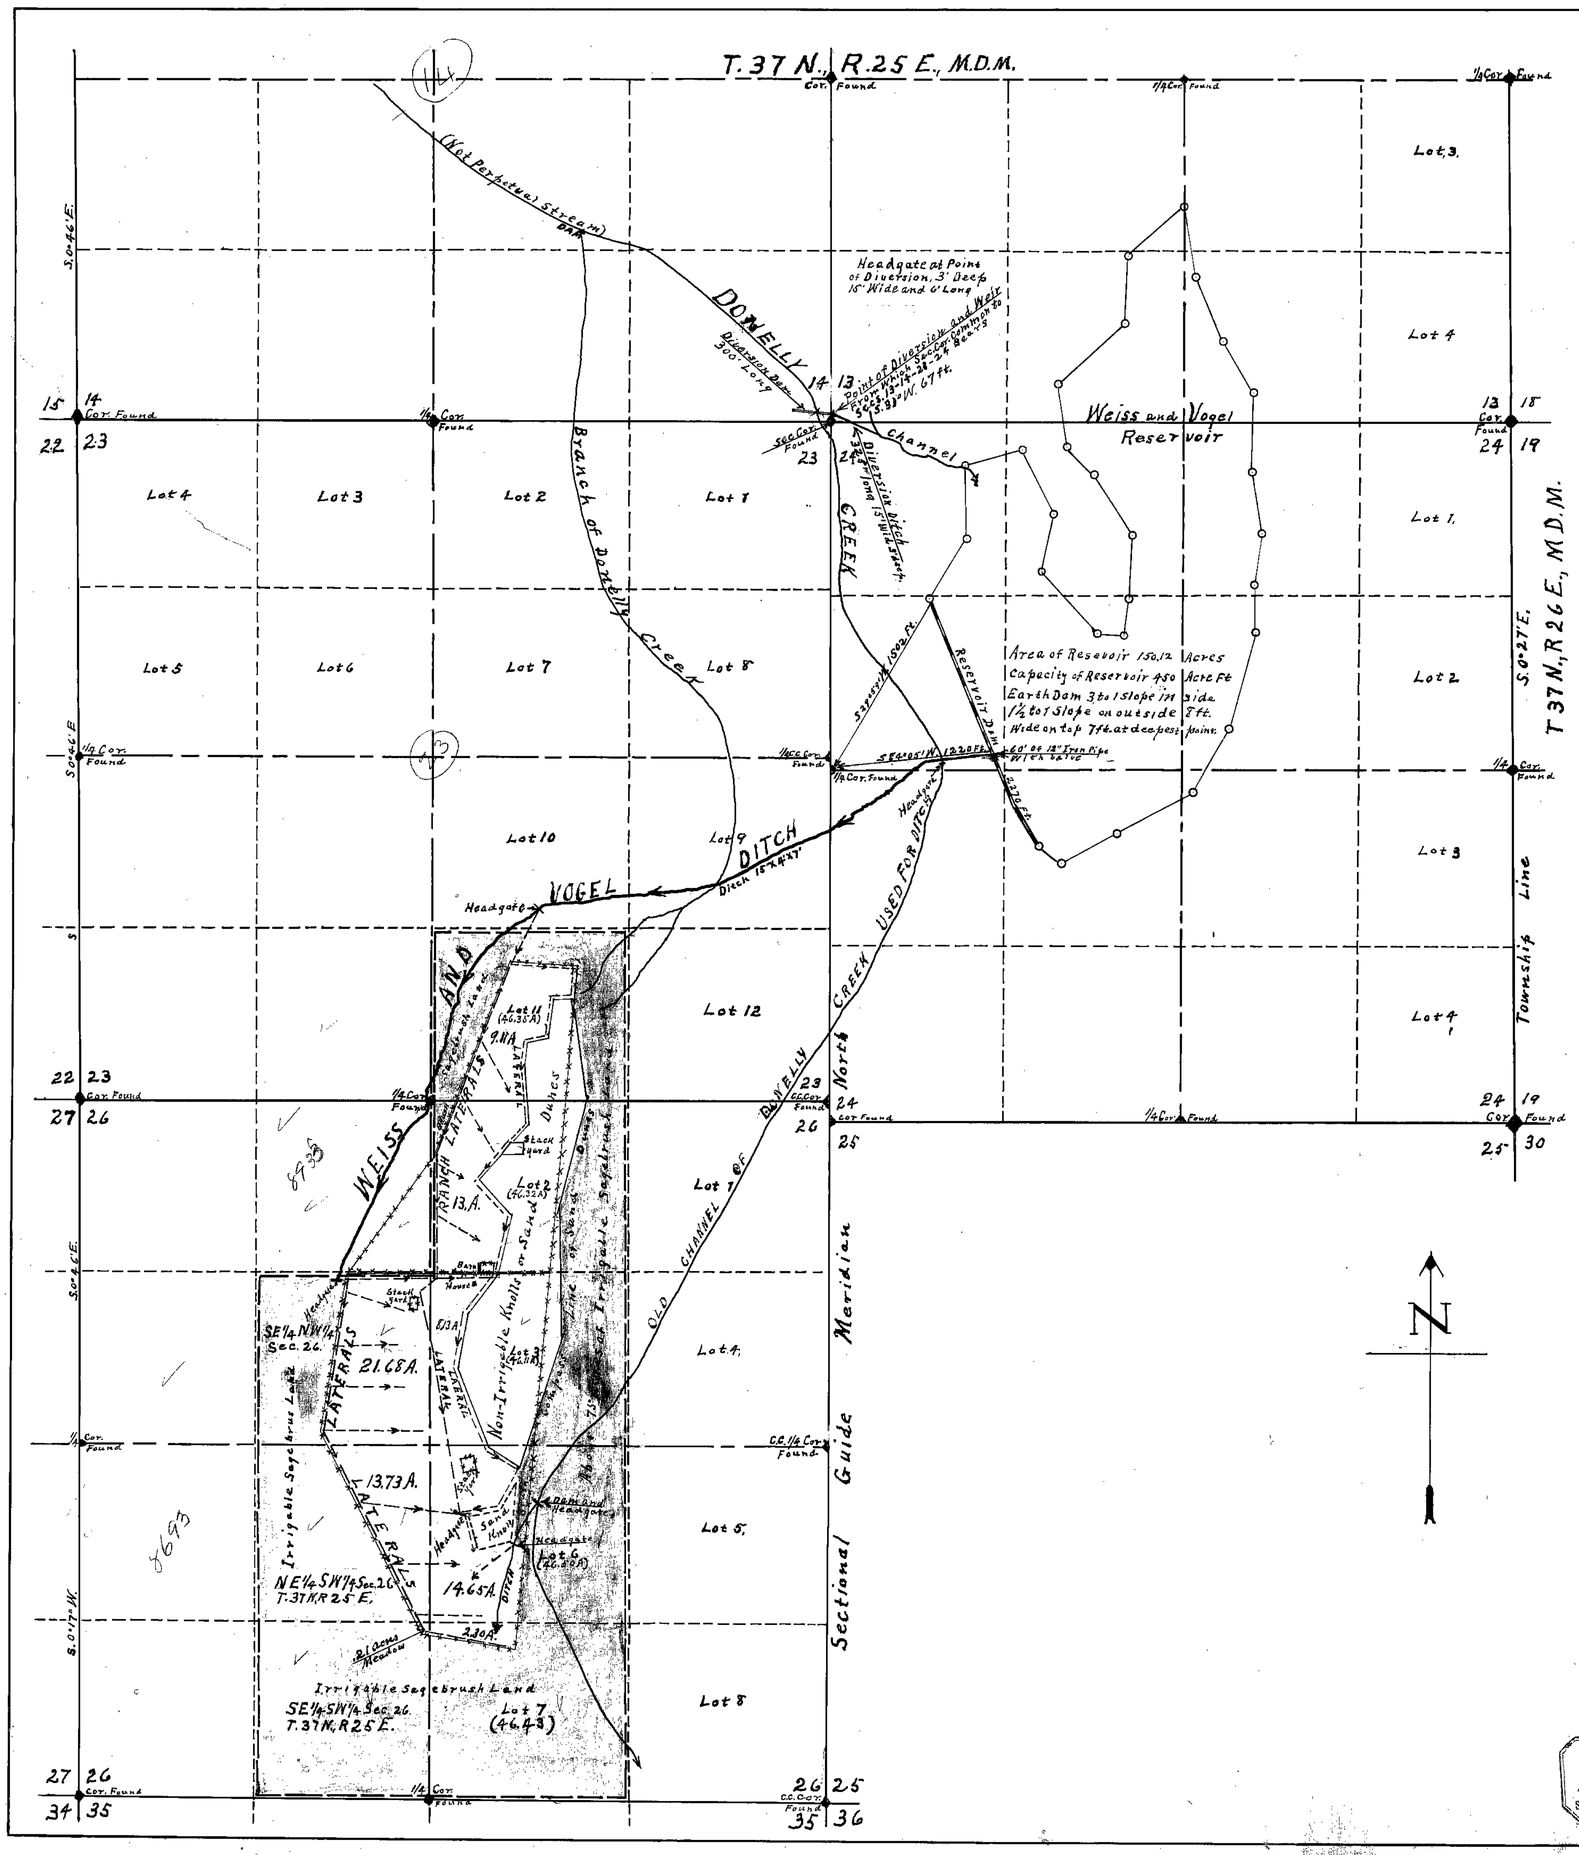

Sec.	Subdivision	Township	Range	Cultivated Acreage	Kind of Culture	Date of First Culture
23	Lot 11	37 N.	25 E.	9.11	Meadow	
26	Lot 2	" "	" "	13.00	" "	
"	Lot 3	" "	" "	8.13	" "	
"	Lot 6	" "	" "	14.65	" "	
"	Lot 7	" "	" "	2.30	" "	
"	SE¼SW¼	" "	" "	.21	" "	
"	NE¼SW¼	" "	" "	13.73	" "	
"	SE¼NW¼	" "	" "	21.68	" "	
			Total	82.81		

STATE OF NEVADA } ss.
COUNTY OF WASHOE }

I, Mont E. Hutchison, being first duly sworn, depose and say that this map, consist of one sheet, has been correctly drawn to the designated scale from field notes of a survey made by me between the 11 day of March and the 1 day of April 1928: that it truly and correctly represents the location and extent of the works used to divert water from Donelly Creek in Humbolt County, by Edward Weiss and J.F. Vogel for irrigation purposes, Under Application No. 6488. That the point of diversion, the location, size and grades of the diverting channel, location and description of all measureing devices, the location and extent of all lands owned or controlled by the applicant upon which water applie for unde Application No. 6488 is used, together with the area and and Kind of culture in each 40 acre subdivision, and and the location and names of all other works or streams which are crossed by or connected with said works, arefully and correctly designated thereon

Mont E. Hutchison
STATE WATER RIGHT SURVEYOR

Subscribed and Sworn to before me this 23rd day of November, 1928.

E. H. Bennett County Clerk.
By Jno. Murdock Deputy.

SCALE: 1 IN. = 600 FEET.

0 200 400 600 800 1000 2000 3000 Ft.

Cert'ficate No. 1790 Issued March 31, 1932

FILED
Nov. 27, 1928
STATE ENGINEER'S OFFICE

MAP TO ACCOMPANY
PROOF OF BENEFICIAL USE
UNDER APPLICATION NO 6488
FOR
IRRIGATION
BY
EDWARD WEISS and J.F. VOGEL
FROM
DONELLY CREEK

6488