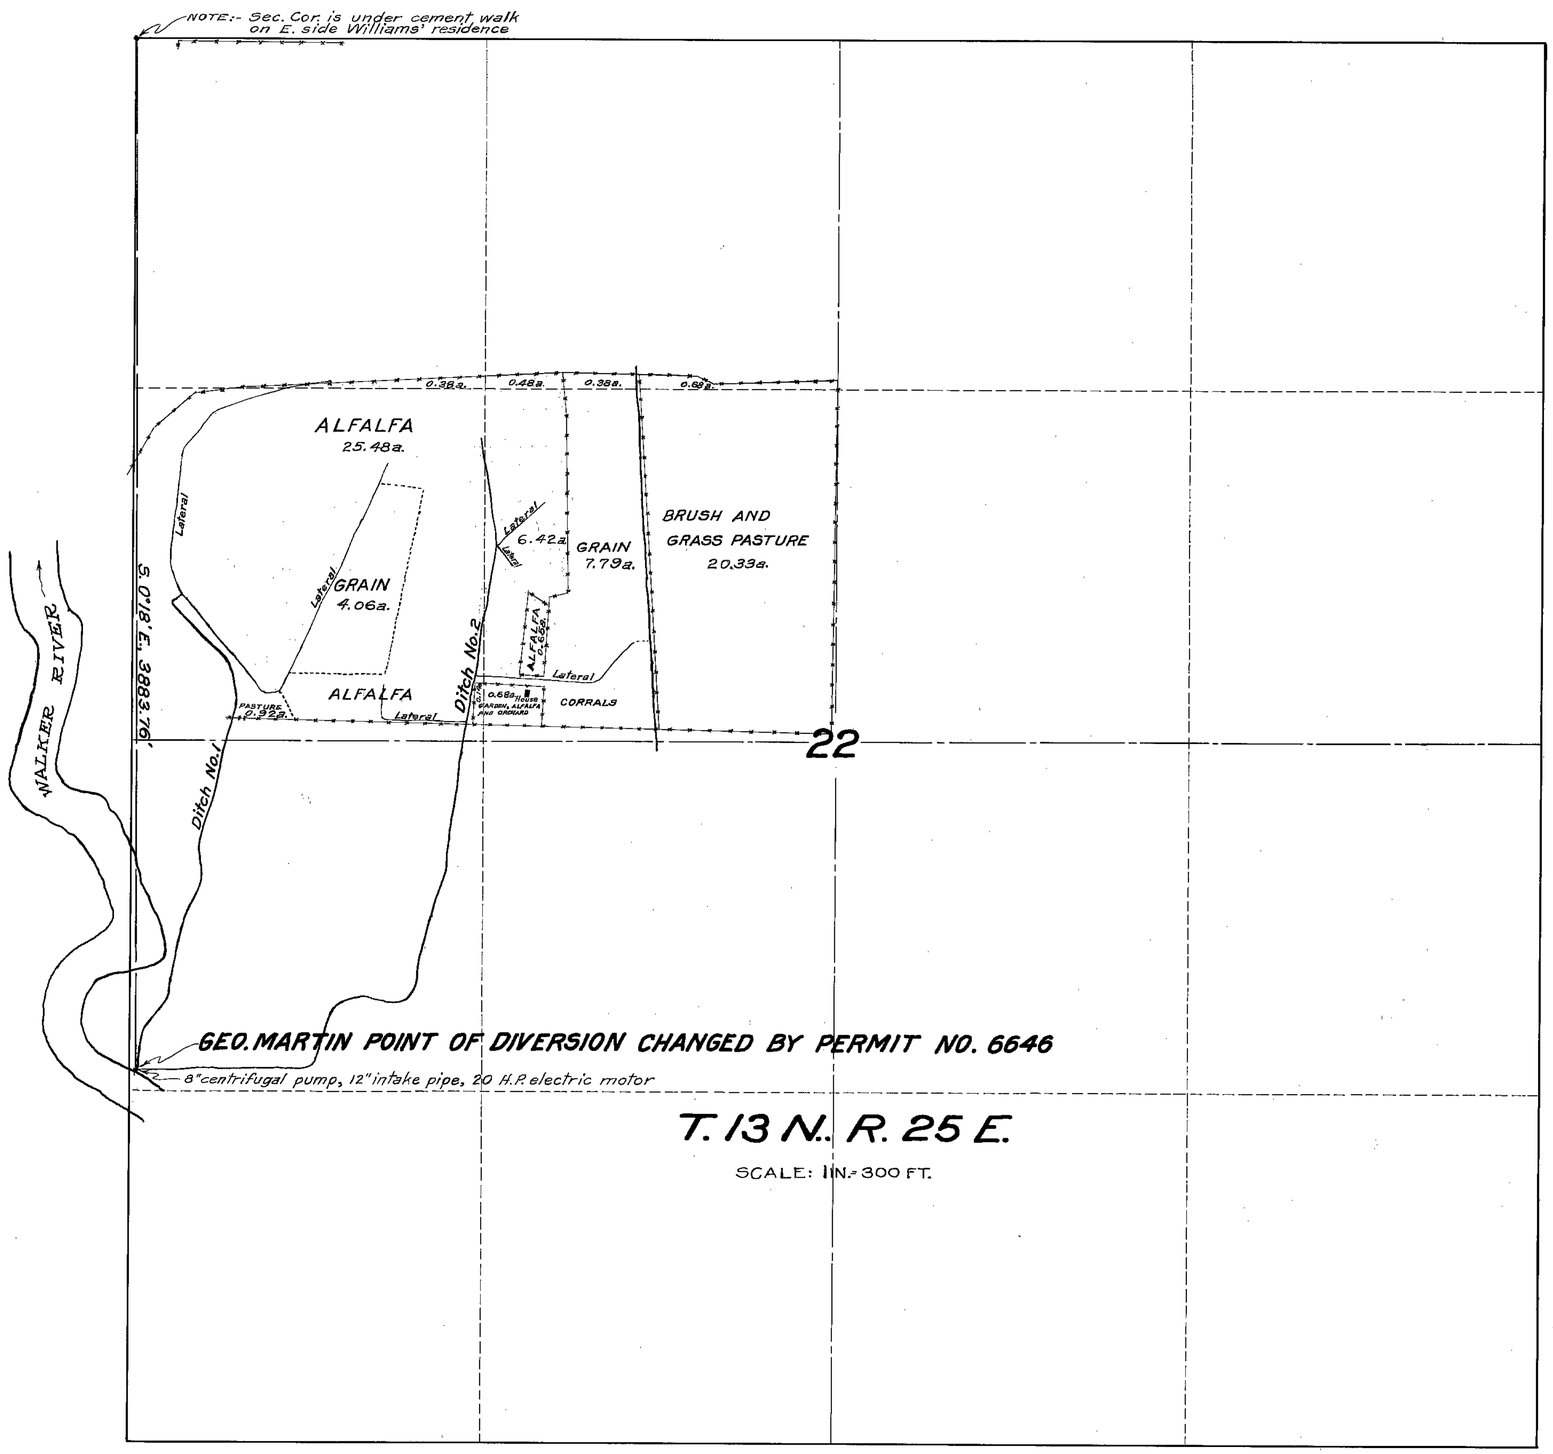

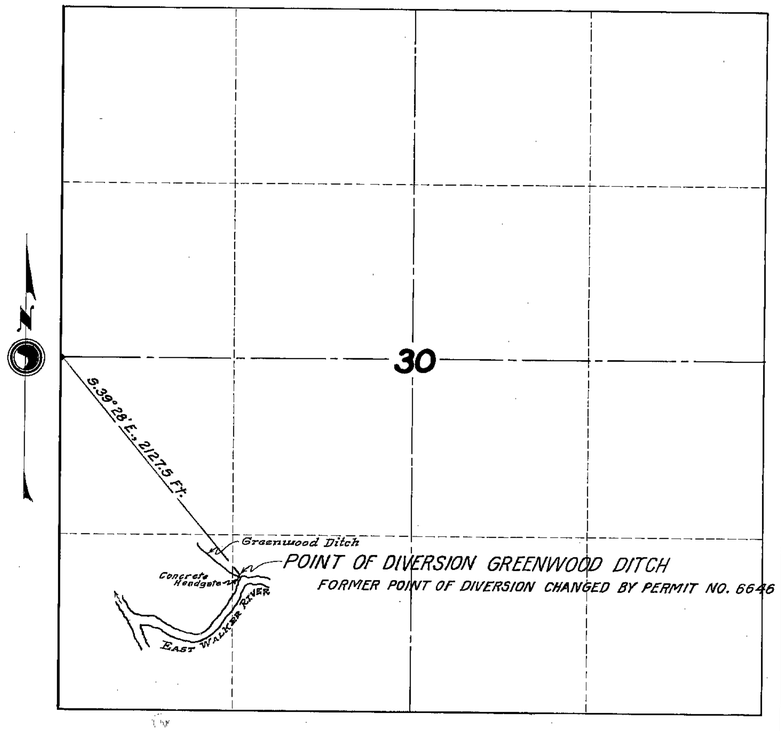

STATE OF NEVADA }
COUNTY OF ORMSBY } ss.

I, Harvey M. Payne, after being first duly sworn, depose and say that this map has been correctly drawn to the designated scales from the field notes of a survey completed by me on Oct. 6, 1937; that it truly and correctly represents the former point of diversion from the Greenwood Ditch under permit No. 6646 and the new point of diversion and land irrigated on the Geo. Martin place, and that said survey and map were made at the instance of and for the benefit of the said Geo. Martin and his successors in interest.

Harvey M. Payne
WATER RIGHT ENGINEER.

Subscribed and sworn to before me this 19th day of Oct., 1938.

Notary Public in and for Ormsby County, Nevada.

Certificate No. 2417 Issued Nov. 28, 1938

November 3, 1938

MAP
TO ACCOMPANY
PROOF OF BENEFICIAL USE
for
GEORGE MARTIN
under
PERMIT NO. 6646
for
IRRIGATION AND DOMESTIC PURPOSES
from
WALKER RIVER

SURVEYED AND MAPPED BY HARVEY M. PAYNE, WATER RIGHT ENGINEER.

6646