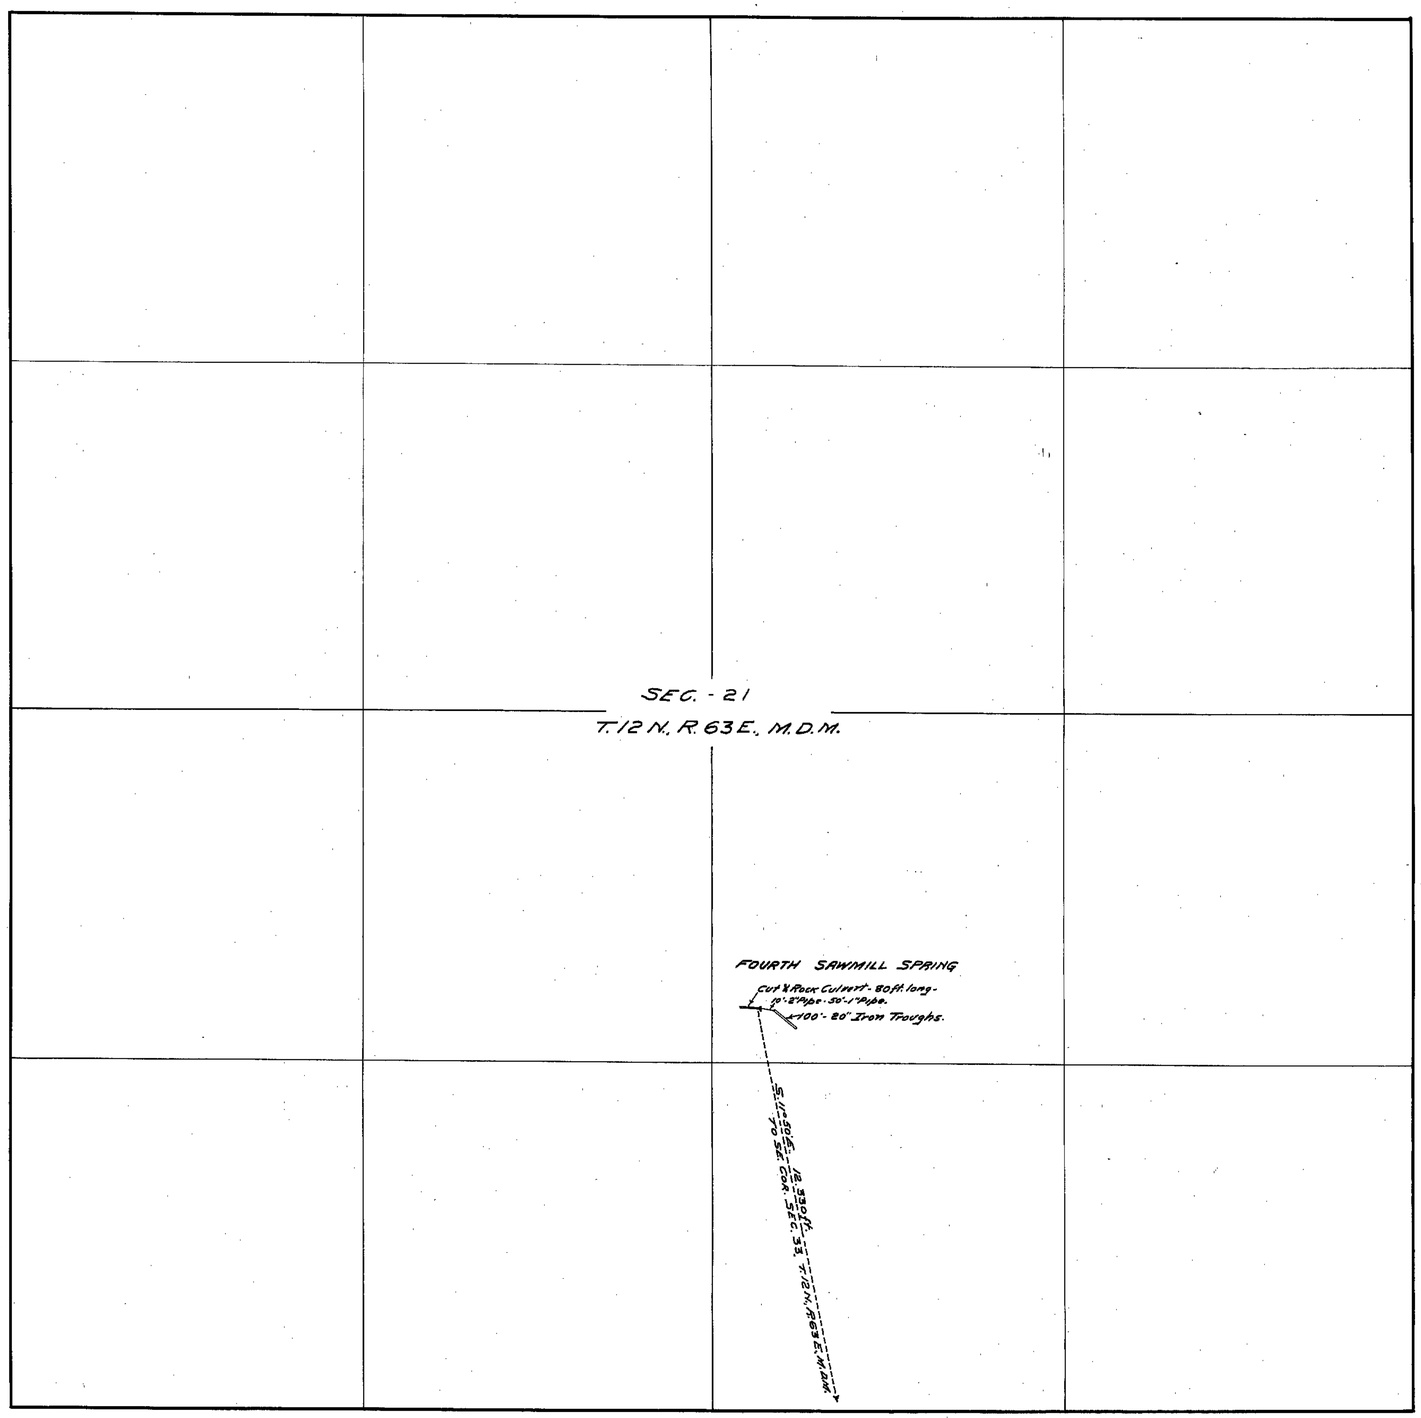

STATE OF NEVADA } SS.
COUNTY OF WHITE PINE.

I, F.W. Millard, being first duly sworn, depose and say that the above map is a true and accurate plat of the ADAMS-McGILL Co's. stockwatering works, as taken from the field notes of a survey made by me, completed on the 13th day of November, 1921; that such survey was made at the instance of the ADAMS-McGILL Co., that the map represents the works described in Application No. 6662, together with the location of streams and ditches in the immediate vicinity. F.W. Millard Surveyor.

Subscribed and sworn to before me this the 18th day of October, 1923.

M. Lockhart
Notary Public in and for White Pine County, Nevada.

859 BK 4 Nov. 22-1923 for 0.01 c.f.s.

FILED
Oct. 26-1923.
STATE ENGINEER'S OFFICE

MAP
FOURTH SAWMILL SPRING
OF THE
ADAMS-McGILL COMPANY.
SURVEYED BY
ED. MILLARD & SON.
ELY, NEVADA.
SCALE: 1-INCH = 300 FEET.

10/7/23

6662