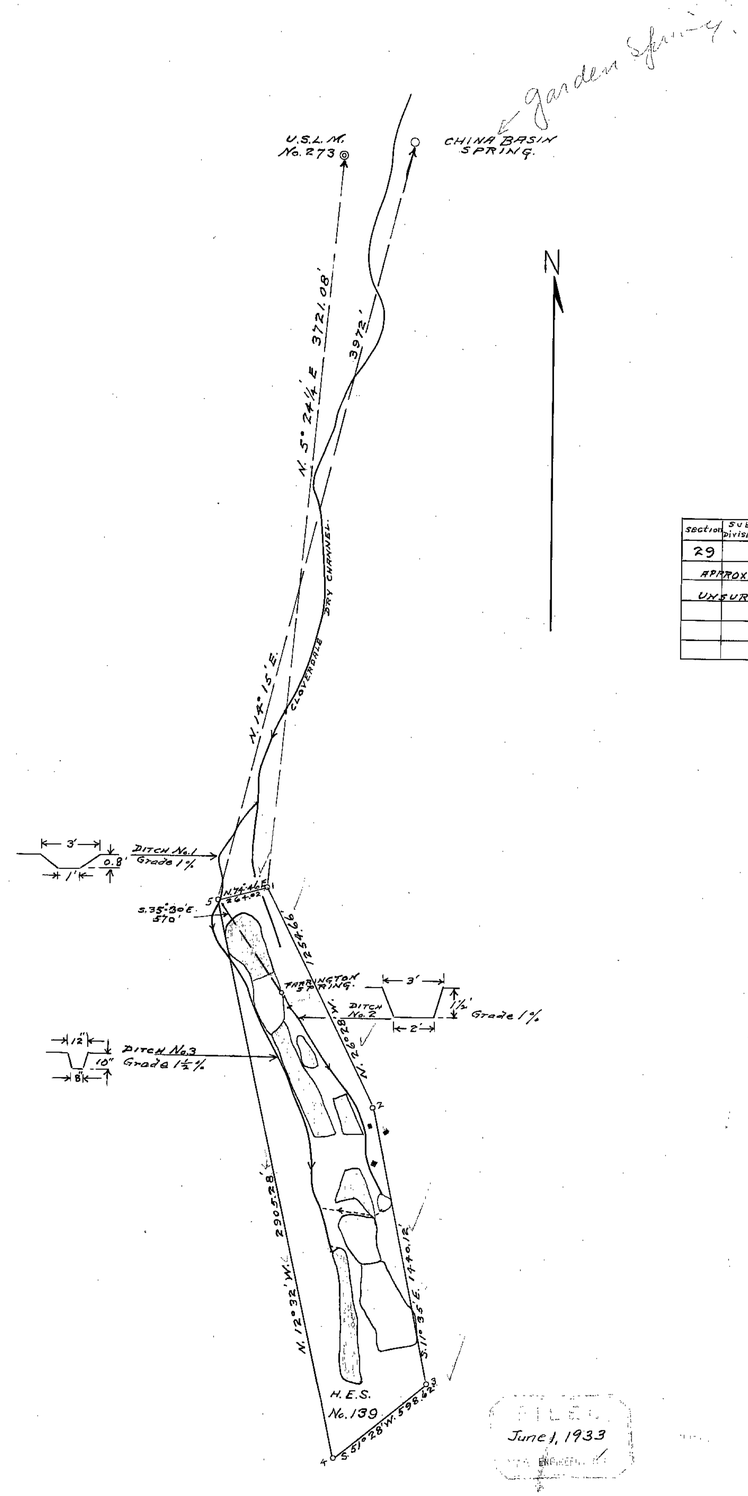

Section	Sub-Division	Town-ship	Range	Cultivated Acreage	CULTURE	DATE OF FIRST CULTURE
29		10 N.	40 E	3.10	ALFALFA	
APPROXIMATE				1.-	MEADOW	
UNSURVEYED				2.44	GARDEN	
				1.80	GRAIN	
			TOTAL	8.34		

State of Nevada
County of Nye -

I, D. S. Johnson, being first duly sworn, depose and say that this Map, consisting of one sheet, has been correctly drawn to the designated scale from field notes of a survey made by me July 28th 1932. That it truly and correctly represents the location and extent of the works used to divert water from Farrington Spring by Jas. D. Farrington for Irrigation purposes under Application No. 6663. That the point of diversion, the location, size and grades of the diverting channel, the location and extent of lands owned or controlled by the applicant upon which water applied for under Application No. 6663 is used, together with the area and kind of culture are fully and correctly designated thereon.

D. S. Johnson
State Water Right Surveyor -

Subscribed and sworn to before me this 17th of May, 1933.
H. Seward
Notary Public

Cert # 2050

FILED
June 1, 1933

MAP TO ACCOMPANY
PROOF OF BENEFICIAL USE
UNDER APPLICATION No. 6663
BY JAMES D FARRINGTON
FOR IRRIGATION
FROM CLOVERDALE CREEK.
SCALE 1" = 400'

57928 6663