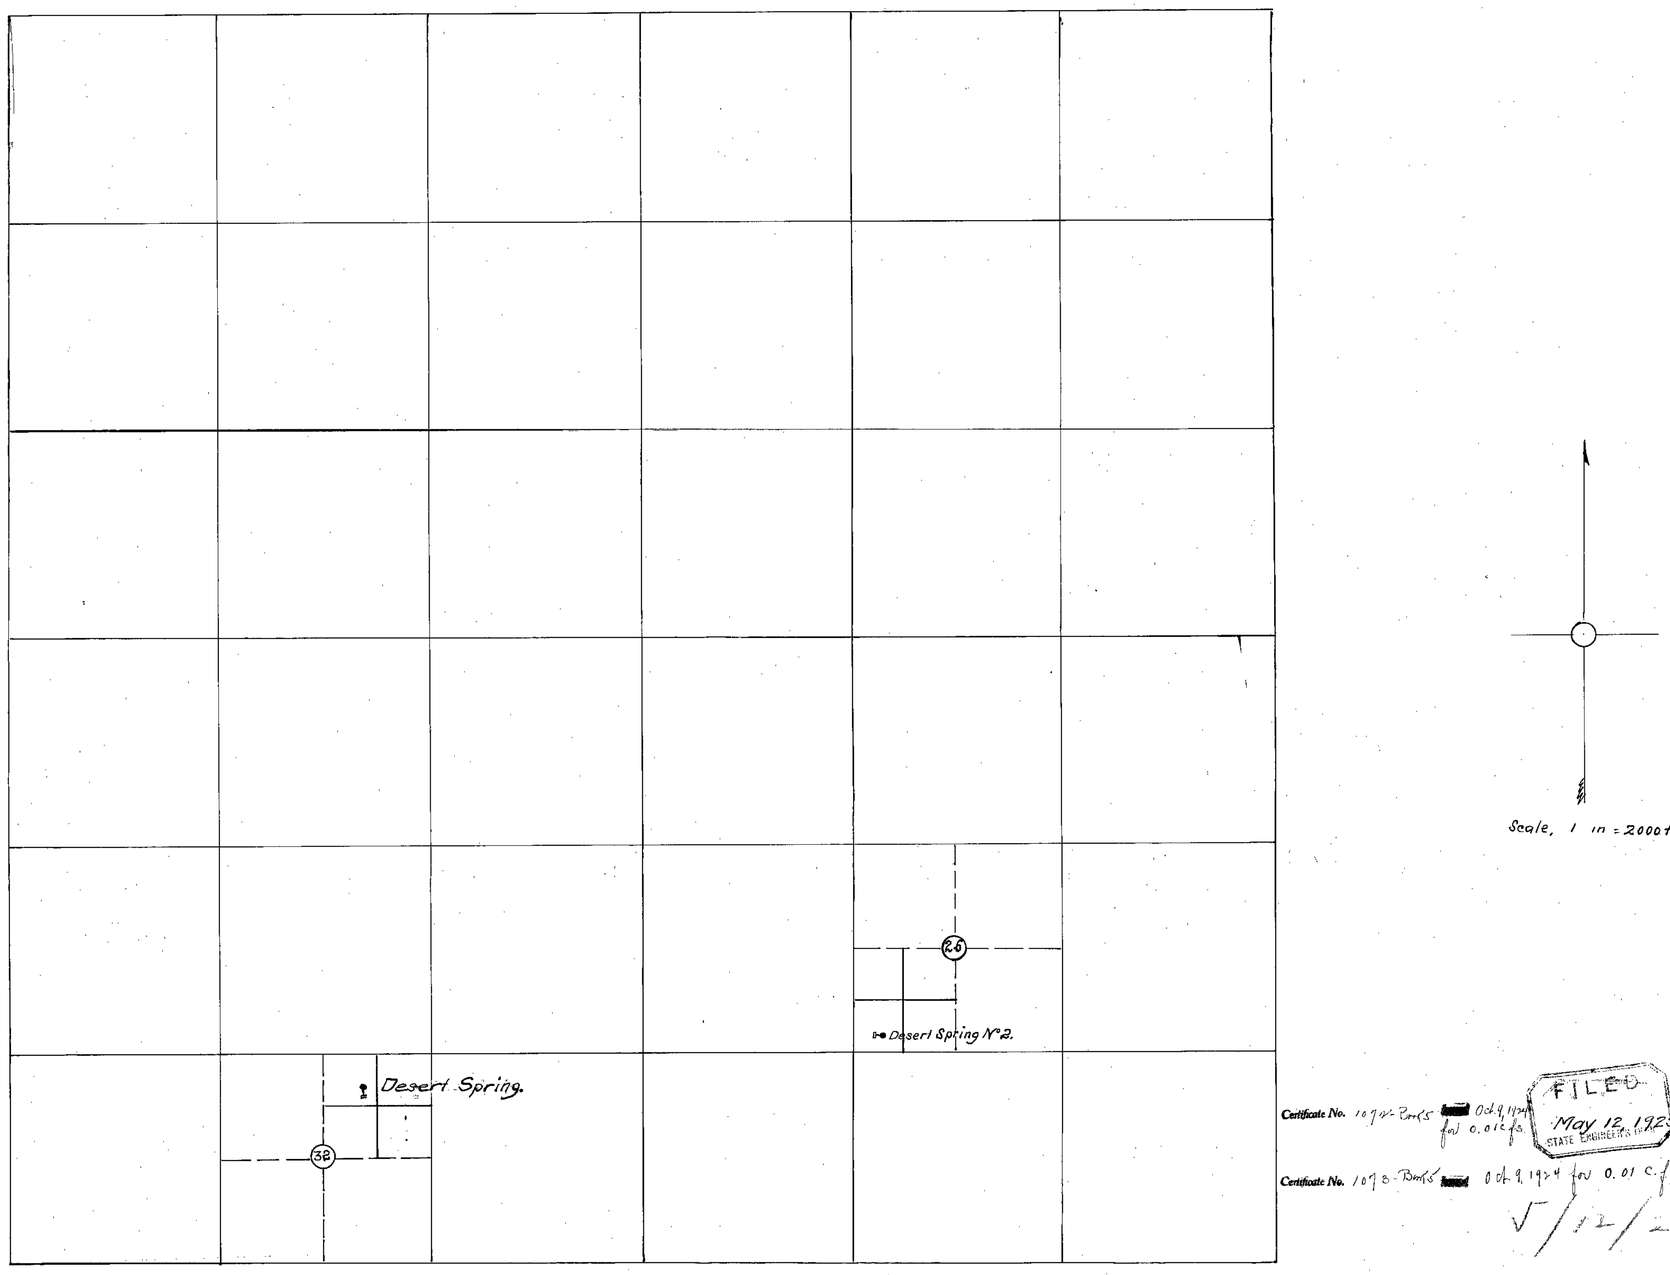

Scale, 1 in = 2000 ft.

Certificate No. 1092-Books Oct. 9, 1924 for 0.01 c.f.s.

Certificate No. 1093-Books Oct. 9, 1924 for 0.01 c.f.s.

FILED
May 12, 1923
STATE ENGINEER'S OFFICE

5/12/23

T. 3 N., R. 39. E.

State of Nevada }
County of Nye } ss.

I, L. J. Clar, being first duly sworn, depose and say that the above map is a true and accurate plat of the location of the springs together with the works proposed to be constructed thereon, as taken from the field notes of a survey made by me, completed on the 31st day of May 1922.
That the map and survey were made at the instance of Mrs. O. C. Stewart and that it truly represents the conditions on the ground.

L. J. Clar
State Water Right Surveyor.

Subscribed and sworn to before me
this 10 day of May 1923. S. P. Moyer
Notary Public in and for the County of Nye, Nevada.

Applications of
Mrs. O. C. Stewart,
of Tonopah, Nevada.
No 6670 Water of Desert Spring.
No 6671 Water of Desert Spring No 2.
Esmeralda County,
Nevada.

6670 - 6671