| Sec. | Sub-div. | Twp. | Range | Cultivated Acreage | Desc. of Culture | Date of First Culture |
|---|---|---|---|---|---|---|
| 27 | SW¼ NW¼ | 19S | 57E. | | | |
| 28 | SE¼ NE¼ | 19S | 57E. | - | | |

# T. 19 S., R. 57 E.

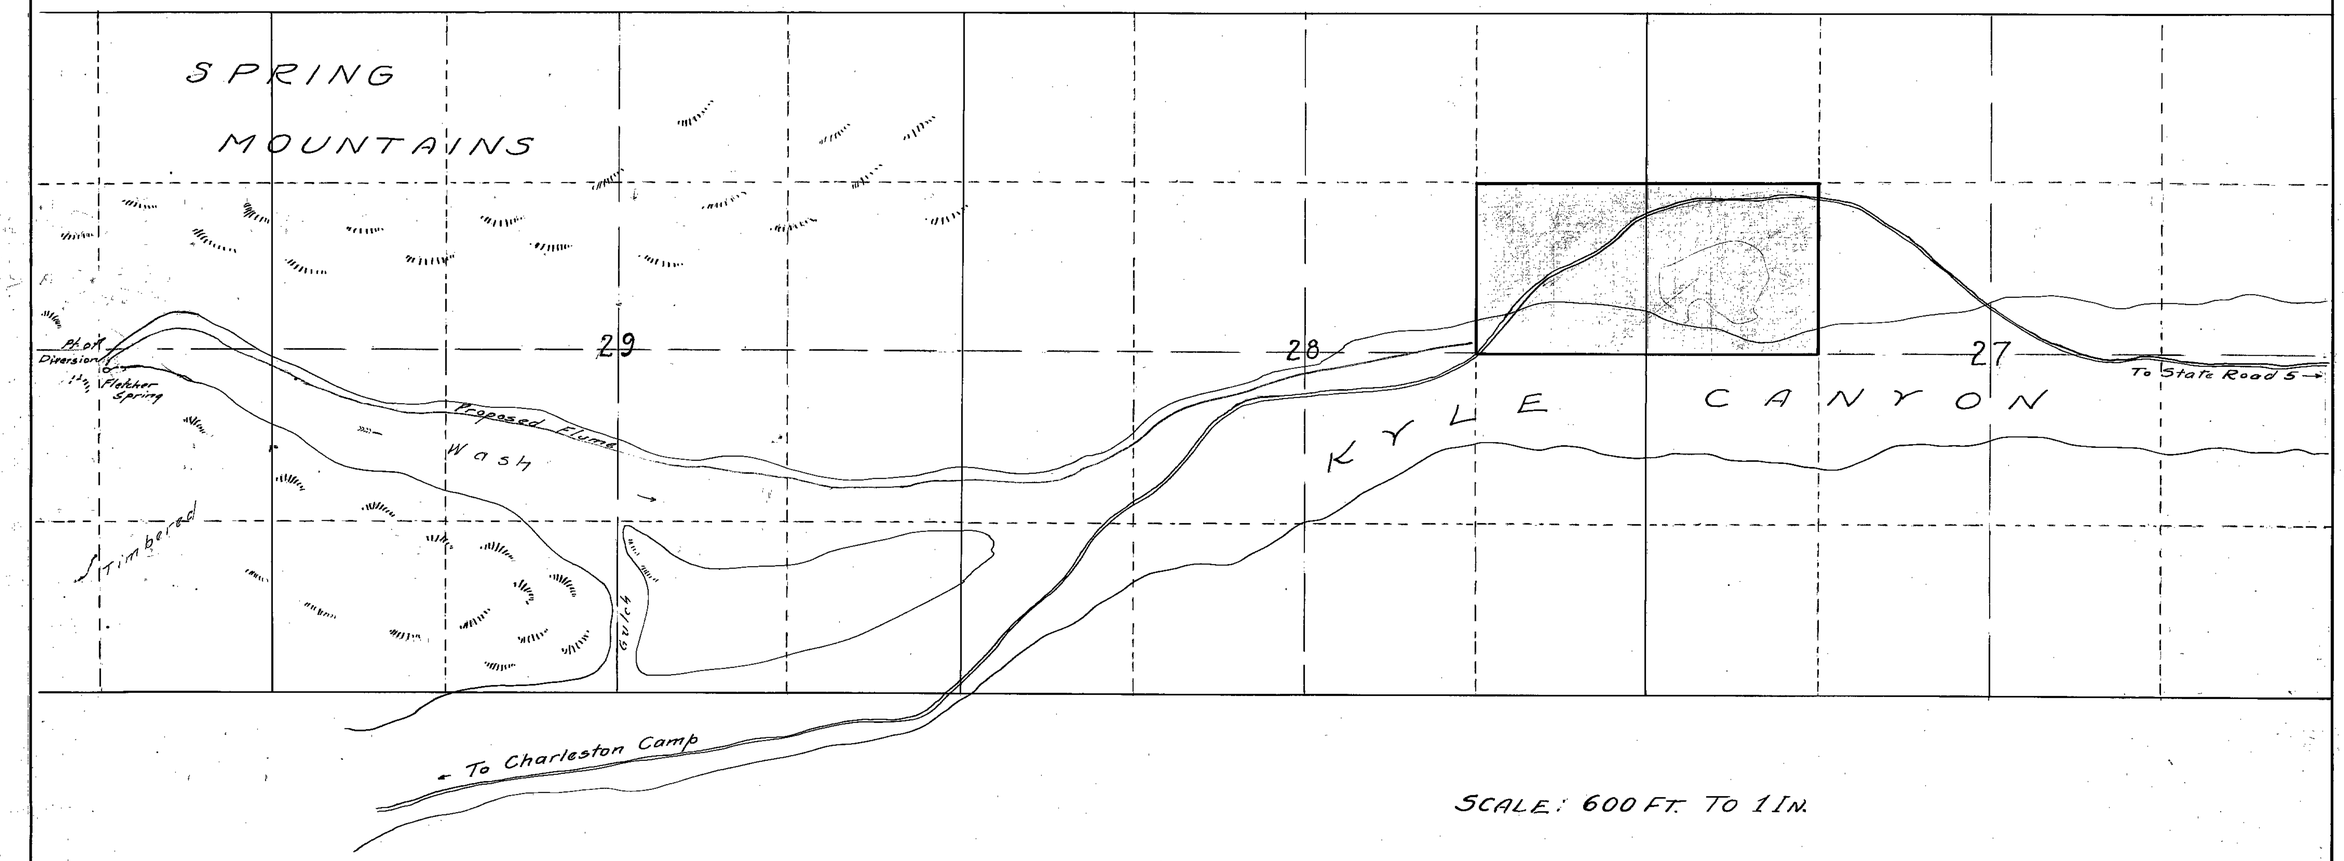


SCALE: 600 FT. TO 1 IN.

STATE OF NEVADA
COUNTY OF CLARK } ss.

I, C. D. Baker, being first duly sworn, depose and say that the above map is a true and accurate plat of the lands proposed to be irrigated by E. W. Griffith, as taken from the field notes of a survey made by me, completed on the 6th day of September, 1924.

That the map and survey were made at the instance of E. W. Griffith, owner of said lands, and that it truly represents the irrigated lands of said E. W. Griffith.

C. D. Baker, Surveyor.

Subscribed and sworn to before me, this 11 th day of September, 1924.

Albert A. Hinman,
Notary Public in and for Clark County, Nevada.

Nov. 20, 1924

CULTURE MAP
To Accompany
APPLICATION No. 6675
for diversion of water from
FLETCHER SPRING
in Sec. 30, T. 19S., R. 57E., M.D.M.
E. W. GRIFFITH ~ WATER USER
C. D. Baker,
STATE WATER RIGHT SURVEYOR.

6675