Section	Subdivision	Township	Range	Cultivated Acreage	Description of Culture	
4	NE4-NW4	2 South	68 E	4.77	Pasture	
"	" "	"	"	9.73	"	
"	" "	"	"	12.71	Meadow	
5	NE4-NE4	"	"	5.52	Alfalfa	
"	" "	"	"	12.27	"	
"	" "	"	"	20.00	Pasture	
4	NW4-NW4	"	"	5.64	"	
"	" "	"	"	7.94	Meadow	
32	SE4-SE4	1 South	"	11.72	Alfalfa	
33	SW4-SW4	"	"	6.50	Pasture	
				95.10		

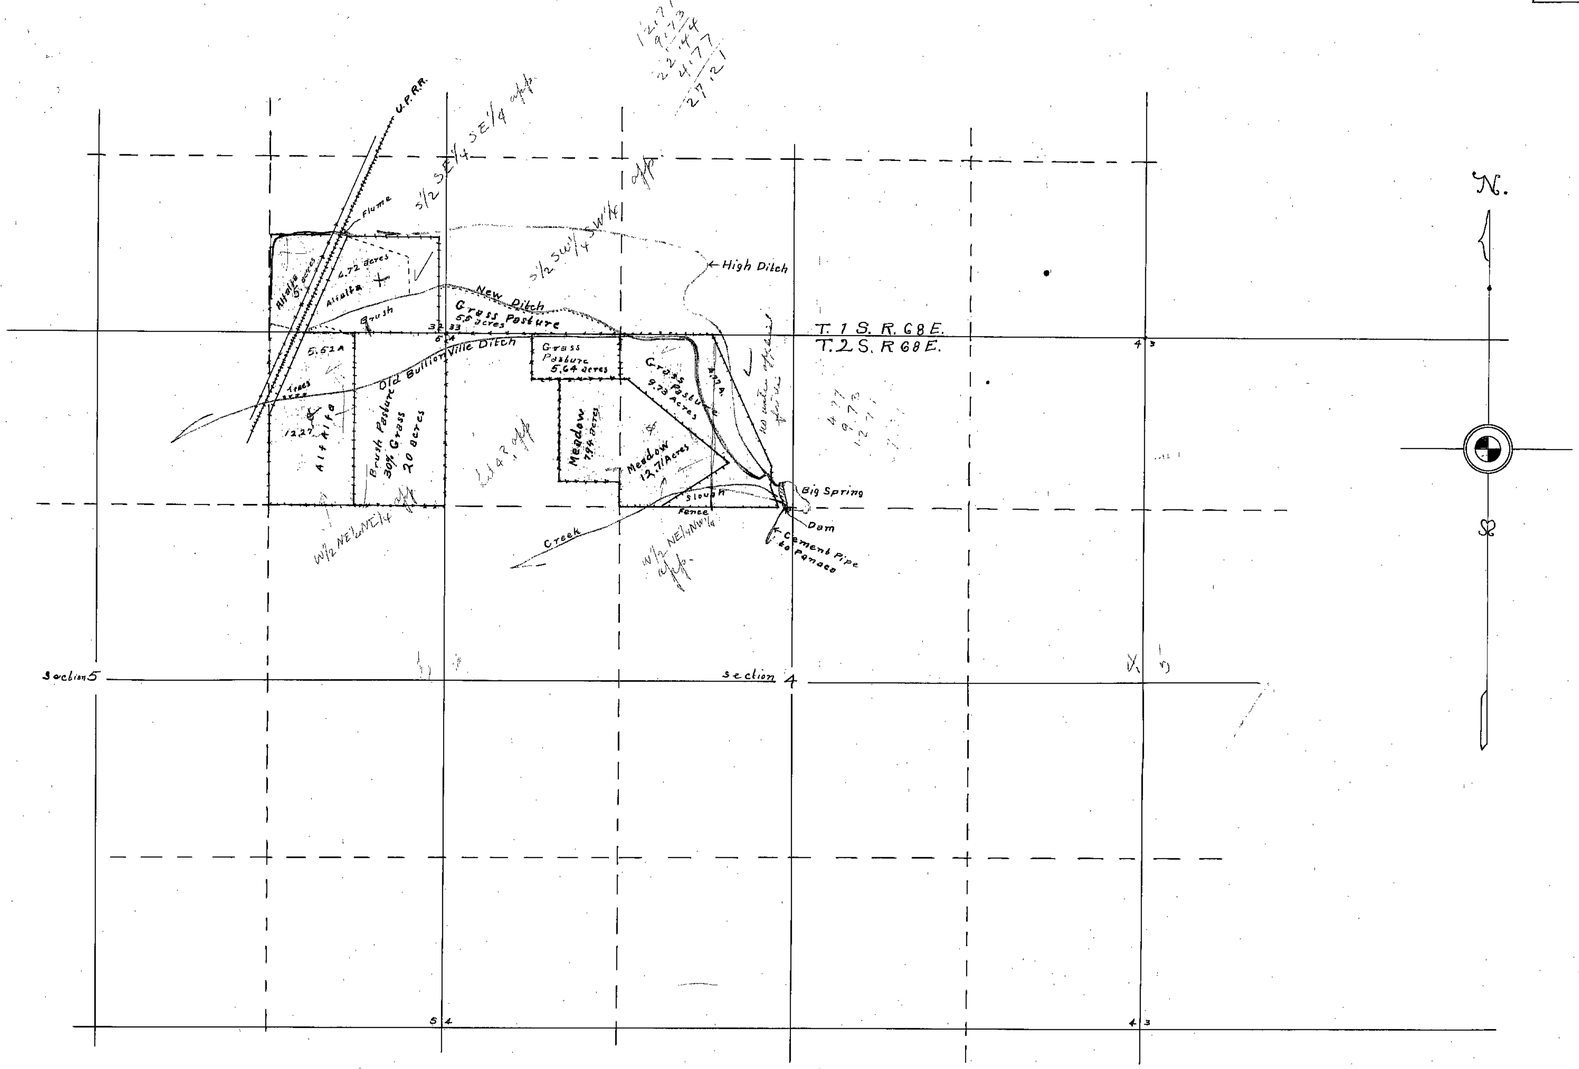

Certificate No. 1850 Issued Sept. 9, 1932

CULTURE MAP

PERMIT No

JOSEPH RONNOW, PANACA NEVADA

All areas calculated from measurements on the ground and platted to a scale of 600' to 1 inch

State of Nevada } S.S.
County of Lincoln }

I, Frank Walker, being first duly sworn, depose and say that the above map is a true and accurate plat of the lands irrigated by Joseph Ronnow, as taken from the field notes of a survey made by me completed on the 24th day of Feb. 1927.

That the map and survey were made at the instance of Joseph Ronnow owner of said lands, and that it truly represents the irrigated lands of said Joseph Ronnow.

Frank Walker Surveyor

Subscribed and sworn to before me this 5th day of March 1927.

Dan M. Franks

Notary Public in and for Lincoln County Nevada.

FILED
July 6, 1928
STATE ENGINEER'S OFFICE

OFFICE STATE ENGINEER
JUL 5 1928
RECEIVED

7-9-4
5-6-4
13-1-58

6683