Section	Sub-Division	Town-Ship	Range	Cultivated Acreage	Kind of Culture
25	SE¼-NE¼	47 N.	65 E.	13.66 A.	Grain
			Total	13.66 A.	
25	SW¼-NE¼	47 N.	65 E	9.45	Grain
			Total	9.45	
25	NW¼-NE¼	47 N.	65 E.	2.73	
			Total	2.73	
25	NE¼-NW¼	47 N	65 E	5.29	
			Total	5.29	

GRAND TOTAL AREA IRRIGATED = 31.13 Acres

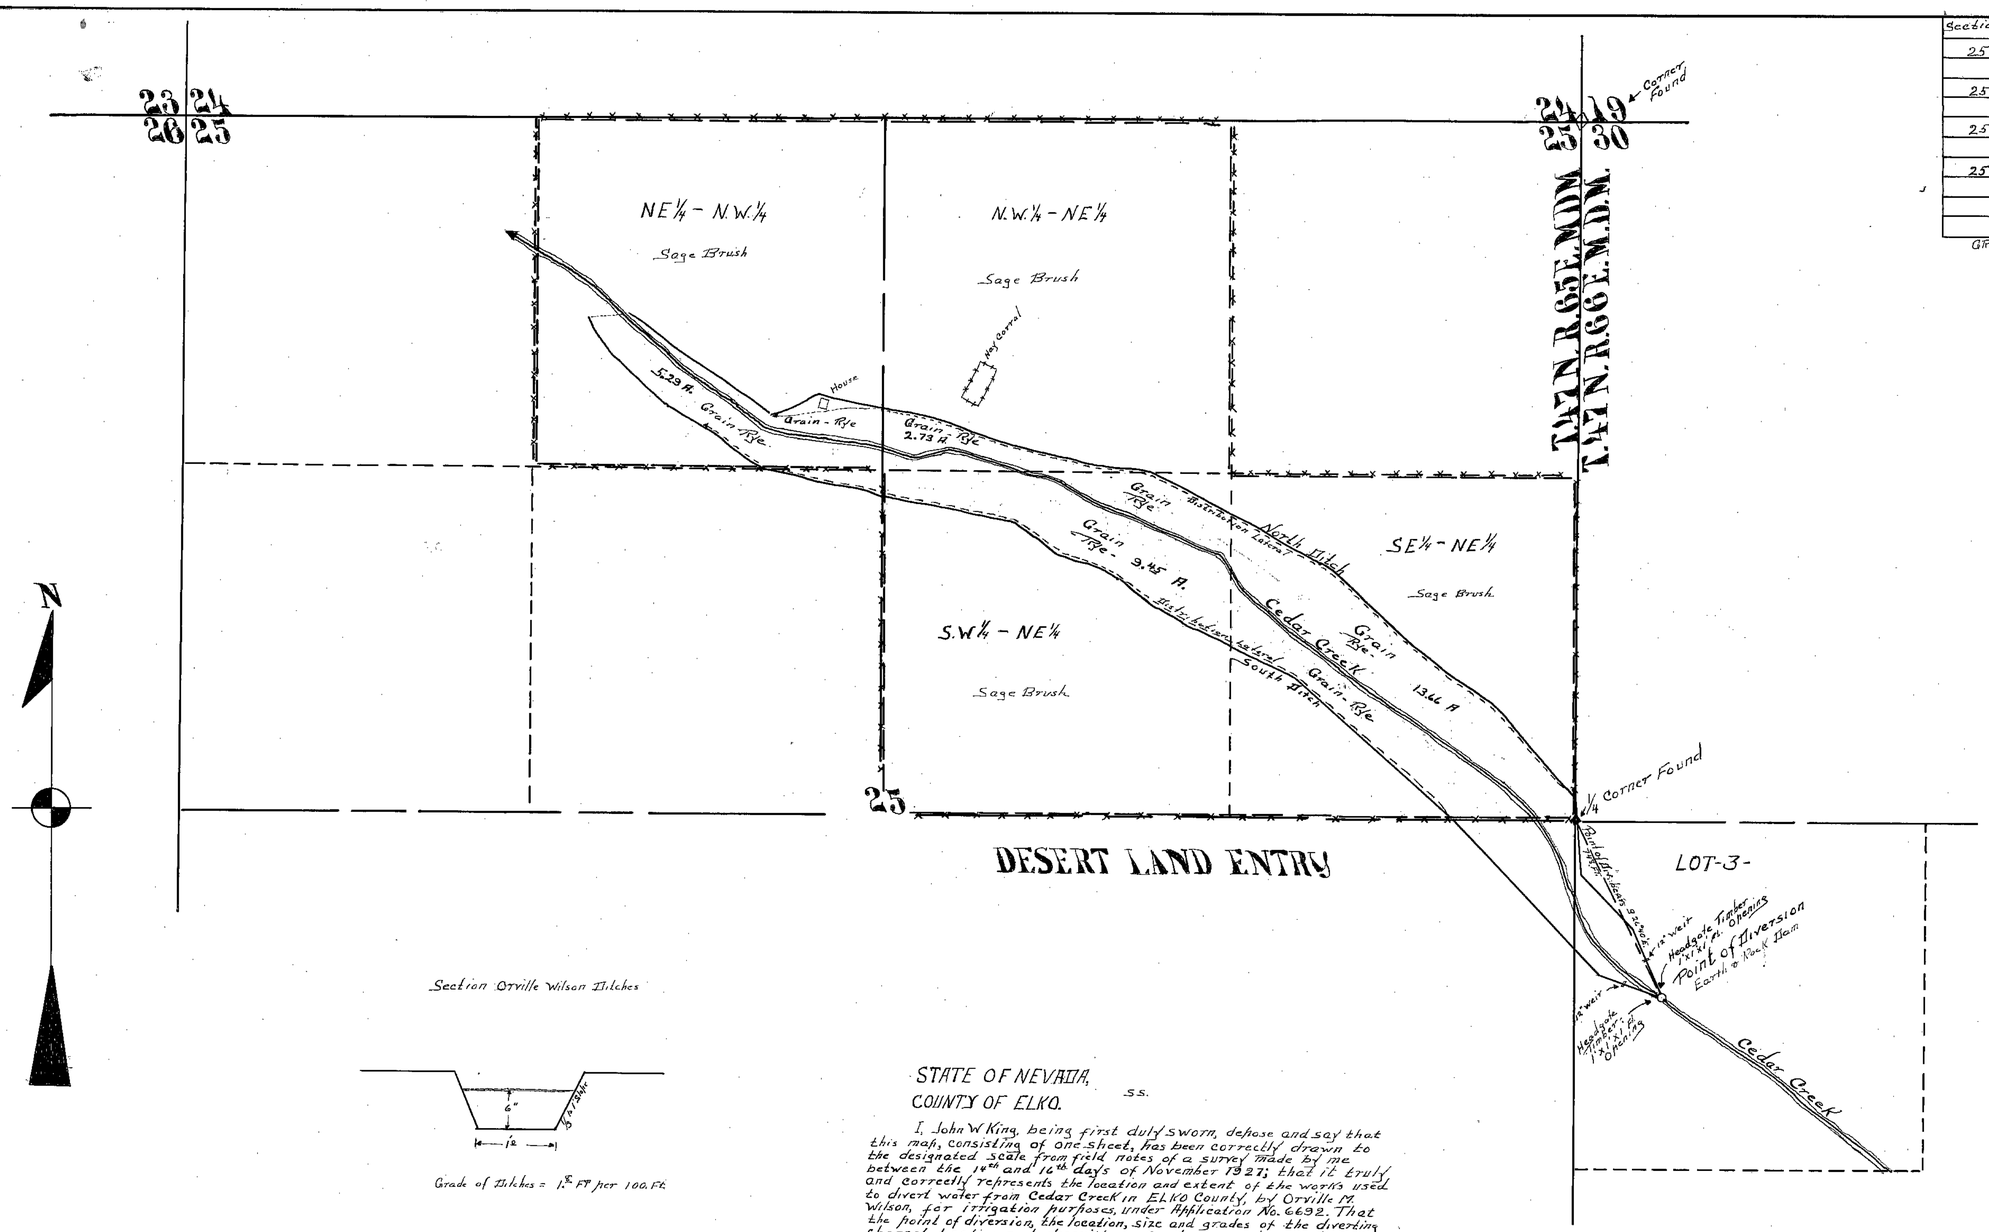

DESERT LAND ENTRY

Section Orville Wilson Ditches

Grade of Ditches = 1.2 FT per 100 FT.

STATE OF NEVADA,
COUNTY OF ELKO. S.S.

I, John W King, being first duly sworn, depose and say that this map, consisting of one sheet, has been correctly drawn to the designated scale from field notes of a survey made by me between the 14th and 16th days of November 1927; that it truly and correctly represents the location and extent of the works used to divert water from Cedar Creek in ELKO County, by Orville M. Wilson, for irrigation purposes, under Application No. 6692. That the point of diversion, the location, size and grades of the diverting channel, location and description of all measuring devices, the location and extent of lands owned or controlled by the applicant upon which water applied for under Application No. 6692 is used, together with the area and kind of culture in each 40 acre subdivision, and the location and names of all other works or streams which are crossed by or connected with said works, are fully and correctly designated thereon.

John W. King
STATE WATER RIGHT SURVEYOR.

Jessie Riley

Subscribed and sworn to before me, this 3rd day of December 1927.

NOTARY PUBLIC, IN AND FOR
ELKO COUNTY, NEVADA.

My Commission Expires Aug. 11, 1929

SCALE: 1 IN = 300 FT.

0 100 200 300 400 500 1000 1500

FILED
Dec. 6, 1927
STATE ENGINEER'S OFFICE

OFFICE
STATE ENGINEER
DEC 6 27
RECEIVED

Certificate No. 1394 Issued 5-4-28

MAP TO ACCOMPANY
PROOF OF BENEFICIAL USE
UNDER APPLICATION NO. 6692
FOR IRRIGATION
BY ORVILLE M. WILSON
FROM
CEDAR CREEK

6692