| SEC. | SUB. | T'NSHIP | RANGE | CULT'D A | DESC. of CULTURE | DATE 1st CULT. |
|---|---|---|---|---|---|---|
| 1 | N.W.¼S.W. | 47 | 62 | 9.10 | MEADOW | |
| 1 | S.W.-S.W. | 47 | 62 | 12.20 | " | |
| 12 | N.W.-N.W. | 47 | 62 | 8.00 | " | |
| 12 | S.W.-N.W. | 47 | 62 | | " | |
| | | | | 29.30 | | |
| | | | | | | |

State of Idaho
County of Twin Falls } S.S.

Harold Wm Merritt, being first duly sworn, deposes and says, that the accompanying map has been prepared from notes of an survey made by me and dated April, 28, 1931, that it truly and correctly represents the character and extent of the works used to divert water from unnamed creek in Elko County, Nevada by J. E. King for irrigation purposes, and that the boundary, area, and nature of cultivated areas shown thereon, is true and correct.

Harold Wm Merritt

Subscribed and sworn to before me this 4th day of May, 1931

J. L. Hodgin

Notary Public in and for Twin Falls County - Idaho

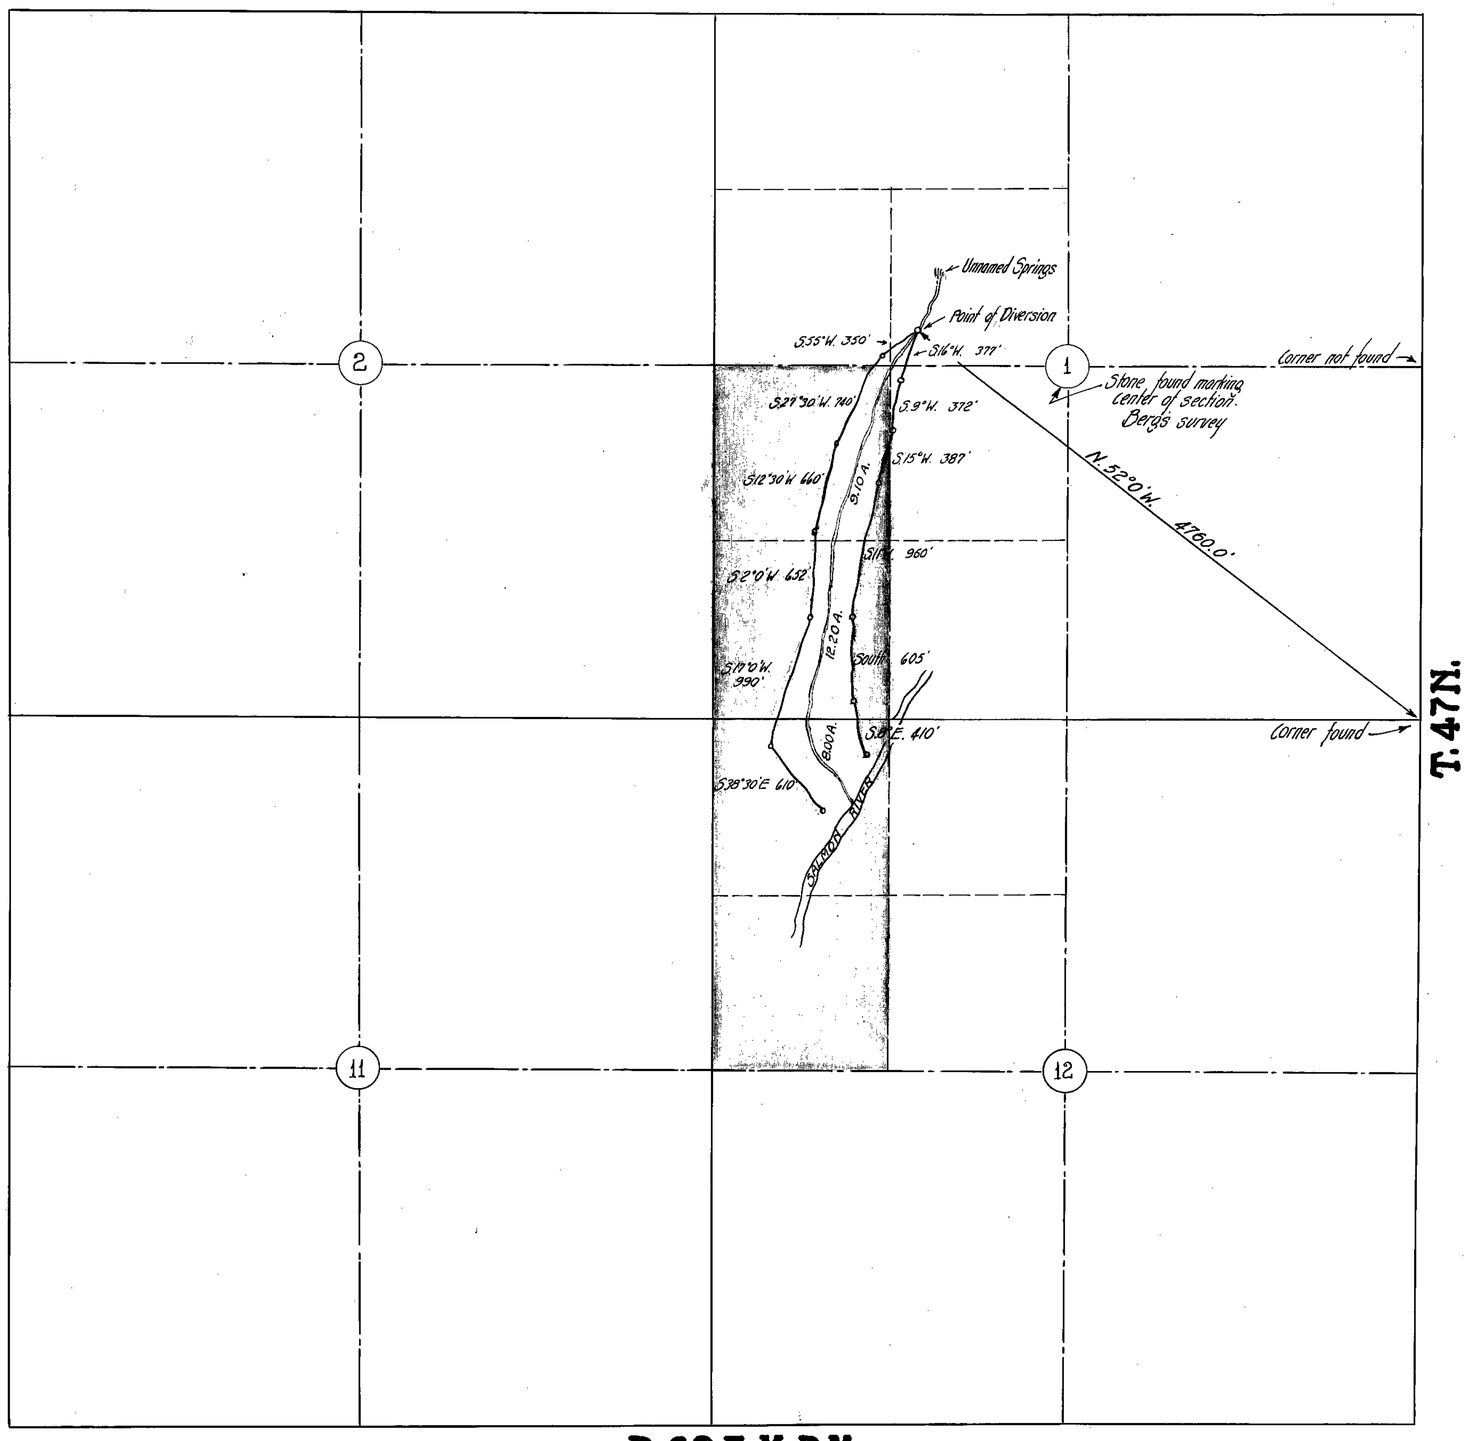


CERTIFICATE No. 13573 ISSUED 2-3-93

SCALE

600' 300' 0 600' 1200' 1800' 2400'

FILED
July 21, 1931
STATE ENGINEER'S OFFICE

MAP
TO ACCOMPANY PROOF OF —
~~APPROPRIATION~~ BENEFICIAL USE for IRRIGATION
BY
JAMES E. KING from UNNAMED SPRING
ELKO COUNTY - - - NEVADA
HAROLD Wm MERRITT, C.E. TWIN FALLS - IDAHO

6745