Section	Sub-division	Township	Range	Cultivated Acreage	Description of Culture	Date of first Culture
30	SE¼NE¼	17N.	67E.	15.2	Alfalfa.	
"	"	"	"	22.0	Pasture	
"	NE¼SE¼	"	"	10.3	"	
"	"	"	"	4.8	Alfalfa	
"	"	"	"	1.5	Garden	
		Total		53.8		

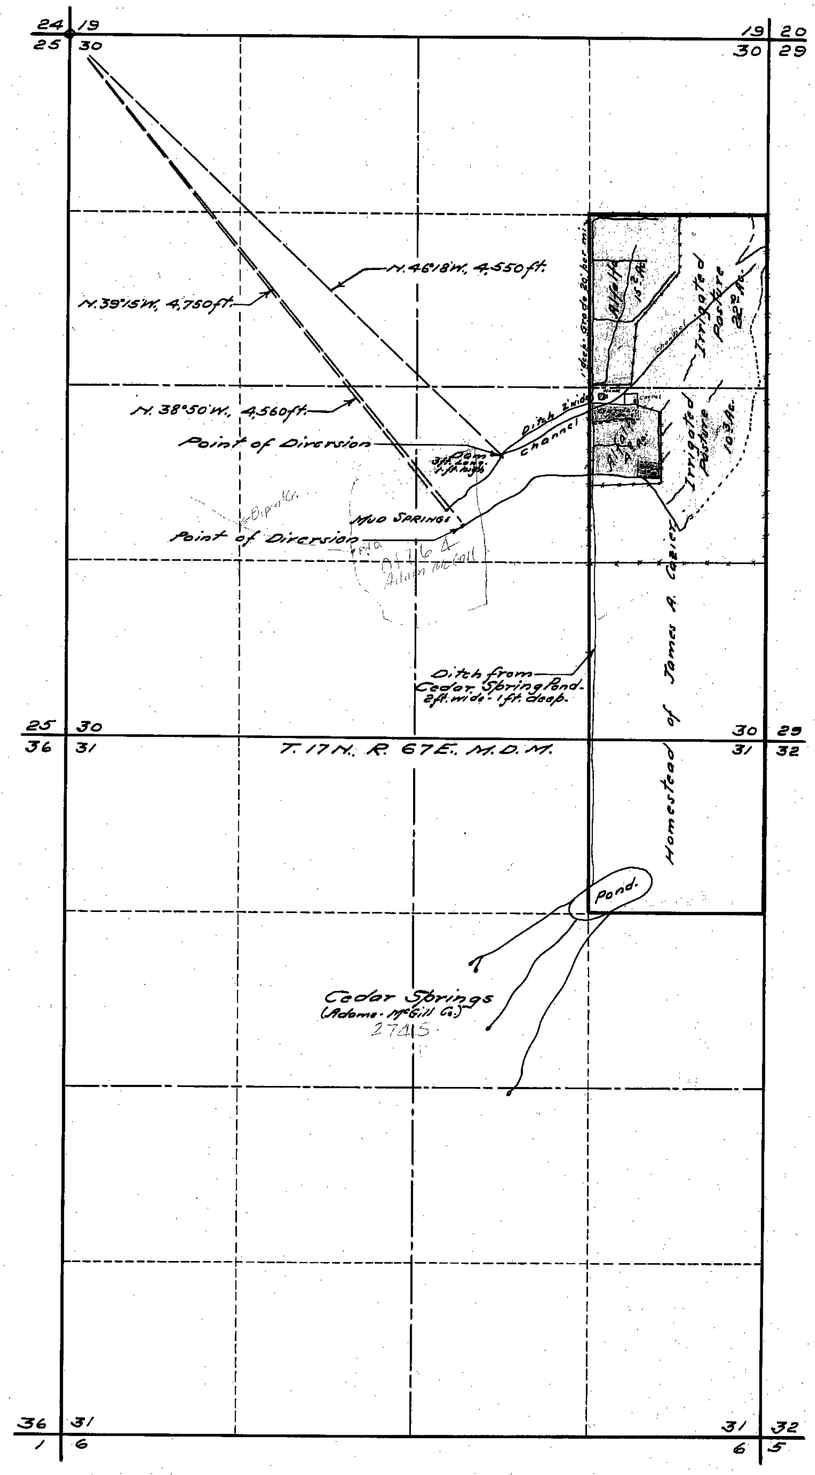

STATE OF NEVADA
County of White Pine } ss.

I, F.W. Millard, being first duly sworn, depose and say that this map, consisting of one sheet, has been correctly drawn to the designated scale from field notes of a survey made by me between the 18th and 20th days of November, 1928;- that it truly and correctly represents the location and extent of the works used to divert water from Mud Springs in White Pine County by James A. Cazier for irrigation purposes under Application No. 6754, That the point of diversion, the location, size and grades of the diverting channel, location and description of all measuring devices, the location and extent of the lands owned or controlled by the applicant upon which water applied for under Application No. 6754 is used, together with the area and kind of culture in each 40 acre subdivision, and the location and names of all other works or streams which are crossed by or connected with the said works are fully and correctly designated thereon.

F.W. Millard
State Water Right Surveyor.

Subscribed and sworn to before me this 30th day of November, 1928.

Gladys McKenzie
Notary Public in and for White Pine County, Nevada.

0 500 1000 2000
Scale 1 in. = 2000 ft.

Certificate No. 1623 Issued February 10, 1930

FILED
Dec. 3, 1928
STATE ENGINEER'S OFFICE

MAP TO ACCOMPANY
PROOF OF BENEFICIAL USE
UNDER APPLICATION No. 6754
FOR IRRIGATION
BY JAMES A. CAZIER
FROM MUD SPRINGS
Surveyed by Ed. Millard & Son, Ely, Nevada. 11/20/28

6754