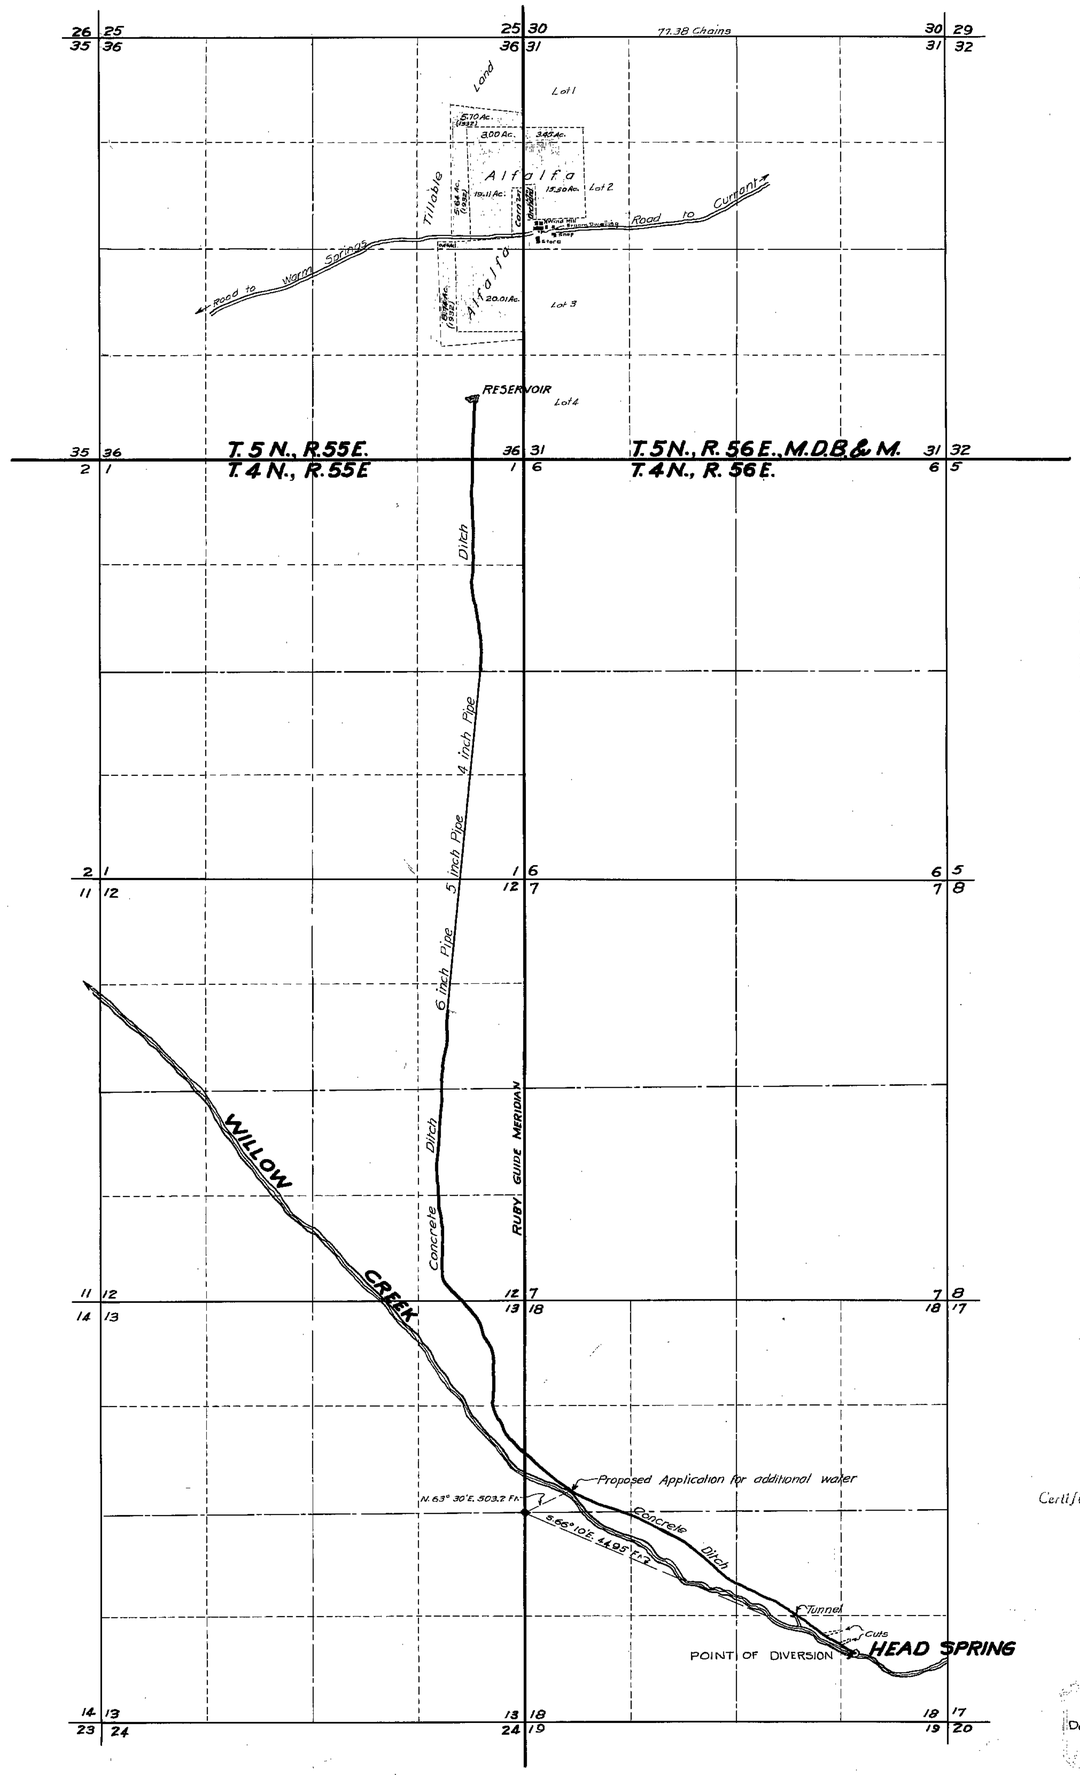

N

STATE OF NEVADA }
County of Nye } ss.

I, F. M. Rapp, being first duly sworn, and say that this map consisting of one sheet has been correctly drawn to the designated scale from field notes of a survey made by me between the 15th and 19th days of September 1935: that it truly and correctly represents the location and extent of the works used to divert water from Willow Creek, in Nye County, Nevada by E.E. Garrett for irrigation and domestic purposes under application No. 6759. That the point of diversion, the location and extent of lands owned or controlled by the applicant upon which water is used, together with the area and kind of culture in each 40-acre subdivision, are fully and correctly designated thereon.

F. M. Rapp.
State Water Right Surveyor.

Subscribed and sworn to before me this 8th day of November 1935.

D. Swaro
Notary Public in and for Nye County, Nevada.

SECTION	SUB-DIVISION	TOWN-SHIP	RANGE	CULTIVATED ACREAGE	KIND OF CULTURE
36	NE¼NE¼	5 N.	55 E.	8.70	Alfalfa
"	SE¼NE¼	"	"	25.21	Alfalfa
"	"	"	"	2.07	Corn
"	NE¼SE¼	"	"	28.75	Alfalfa
31	NW¼NW¼	5N.	56E.	3.45	Alfalfa
"	SW¼NW¼	"	"	15.50	Alfalfa
"	"	"	"	1.70	Orchard
			TOTAL	85.38	

SCALE: 1 IN. = 1000 FT.

0' 500 1000 2000 3000 4000 5000

Certificate No. 2207 issued February 24, 1936

FILED
December 12, 1935
STATE ENGINEER'S OFFICE

MAP TO ACCOMPANY
PROOF OF BENEFICIAL USE
UNDER APPLICATION NO. 6759
FOR
IRRIGATION AND DOMESTIC
BY
E.E. GARRETT
FROM
WILLOW CREEK

6759