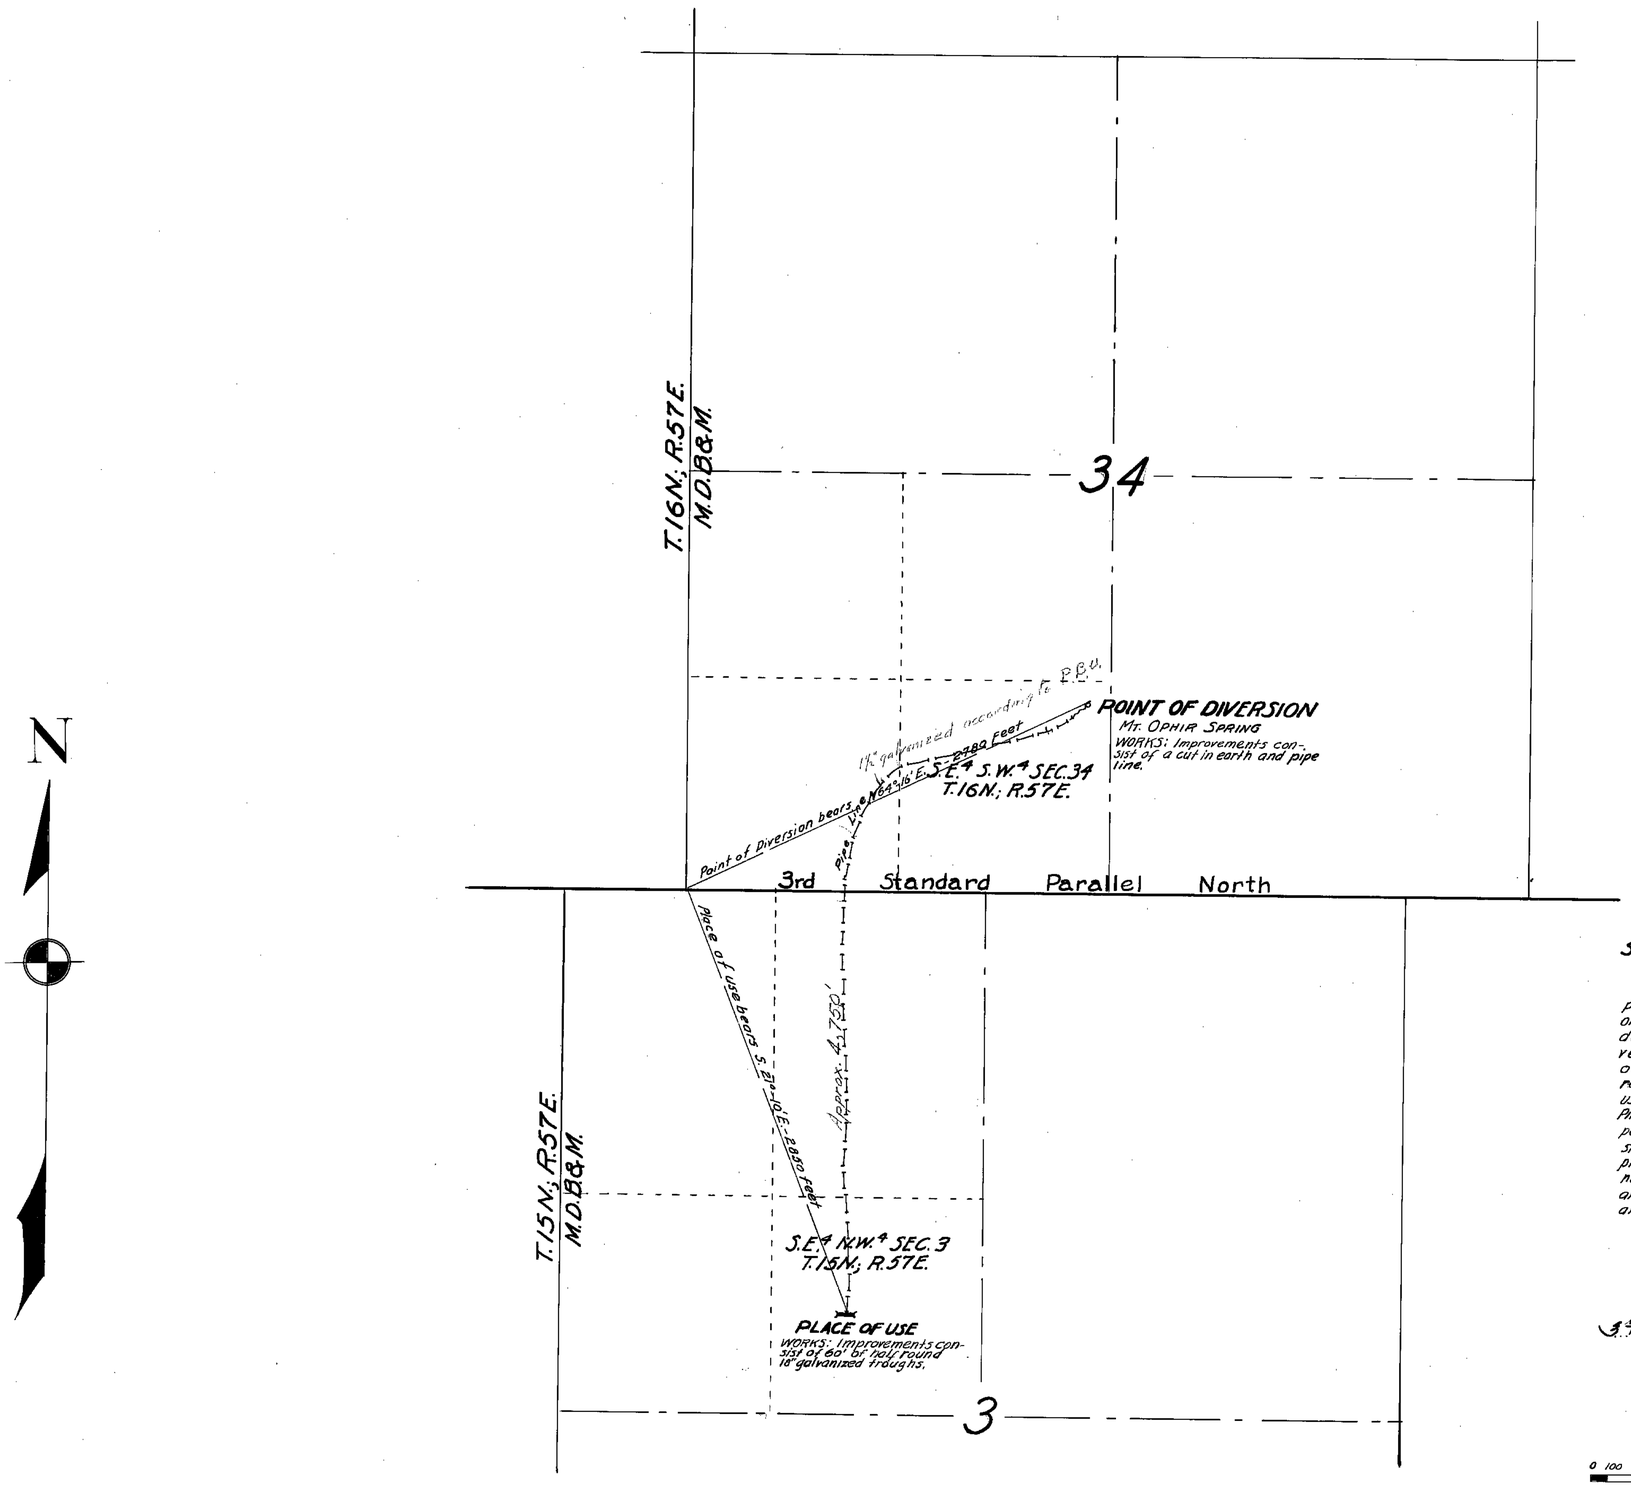

STATE OF NEVADA
COUNTY OF WHITE PINE ..... } S. S.

I, C. R. Townsend, being first duly sworn, depose and say that this map, consisting of one sheet, has been correctly drawn to the designated scale from field notes of a survey made by me between the 4th and 5th days of June, 1929; that it truly and correctly represents the location and extent of the works used to divert water from Mt. Ophir Spring in White Pine County, by Bessie Rosevear for stockwatering purposes; that the point of diversion, the location and size of the diverting channel or other conduit, the place and manner of use, and the location and names of all other works or streams which are crossed by or connected with the said works, are fully and correctly designated thereon.

C. R. Townsend
STATE WATER RIGHT SURVEYOR.

Subscribed and sworn to before me this 31st day of April, 1933.

D. V. [illegible]
NOTARY PUBLIC IN AND FOR WHITE PINE COUNTY, NEVADA.

SCALE: 1 IN. = 500 FT.

0 100 500 1000 1500 2500 Feet

Proof Record No. 1911 January 31, 1933

MAP TO ACCOMPANY
PROOF OF BENEFICIAL USE
UNDER APPLICATION NO. 6779
FOR
STOCKWATERING
BY
BESSIE ROSEVEAR
FROM
MT. OPHIR SPRING

FILED
April 6, 1931
STATE ENGINEER'S OFFICE

6779