Section	Sub division	Township	Range	Cultivated Acreage	Description of Culture	Date of first Culture
34	NW¼SE¼	29	49	5.75	ALFALFA	
"	" "	"	"	9.75	ALFALFA & GRAIN	
"	NE¼SW¼	"	"	0.02	" " "	
"	" "	"	"	2.00	GARDEN	
"	" "	"	"	21.25	ALFALFA	
"	NW¼SW¼	"	"	7.40	ALFALFA	
"	" "	"	"	4.20	GRASS & Sage	
		Total		50.37 Acres		

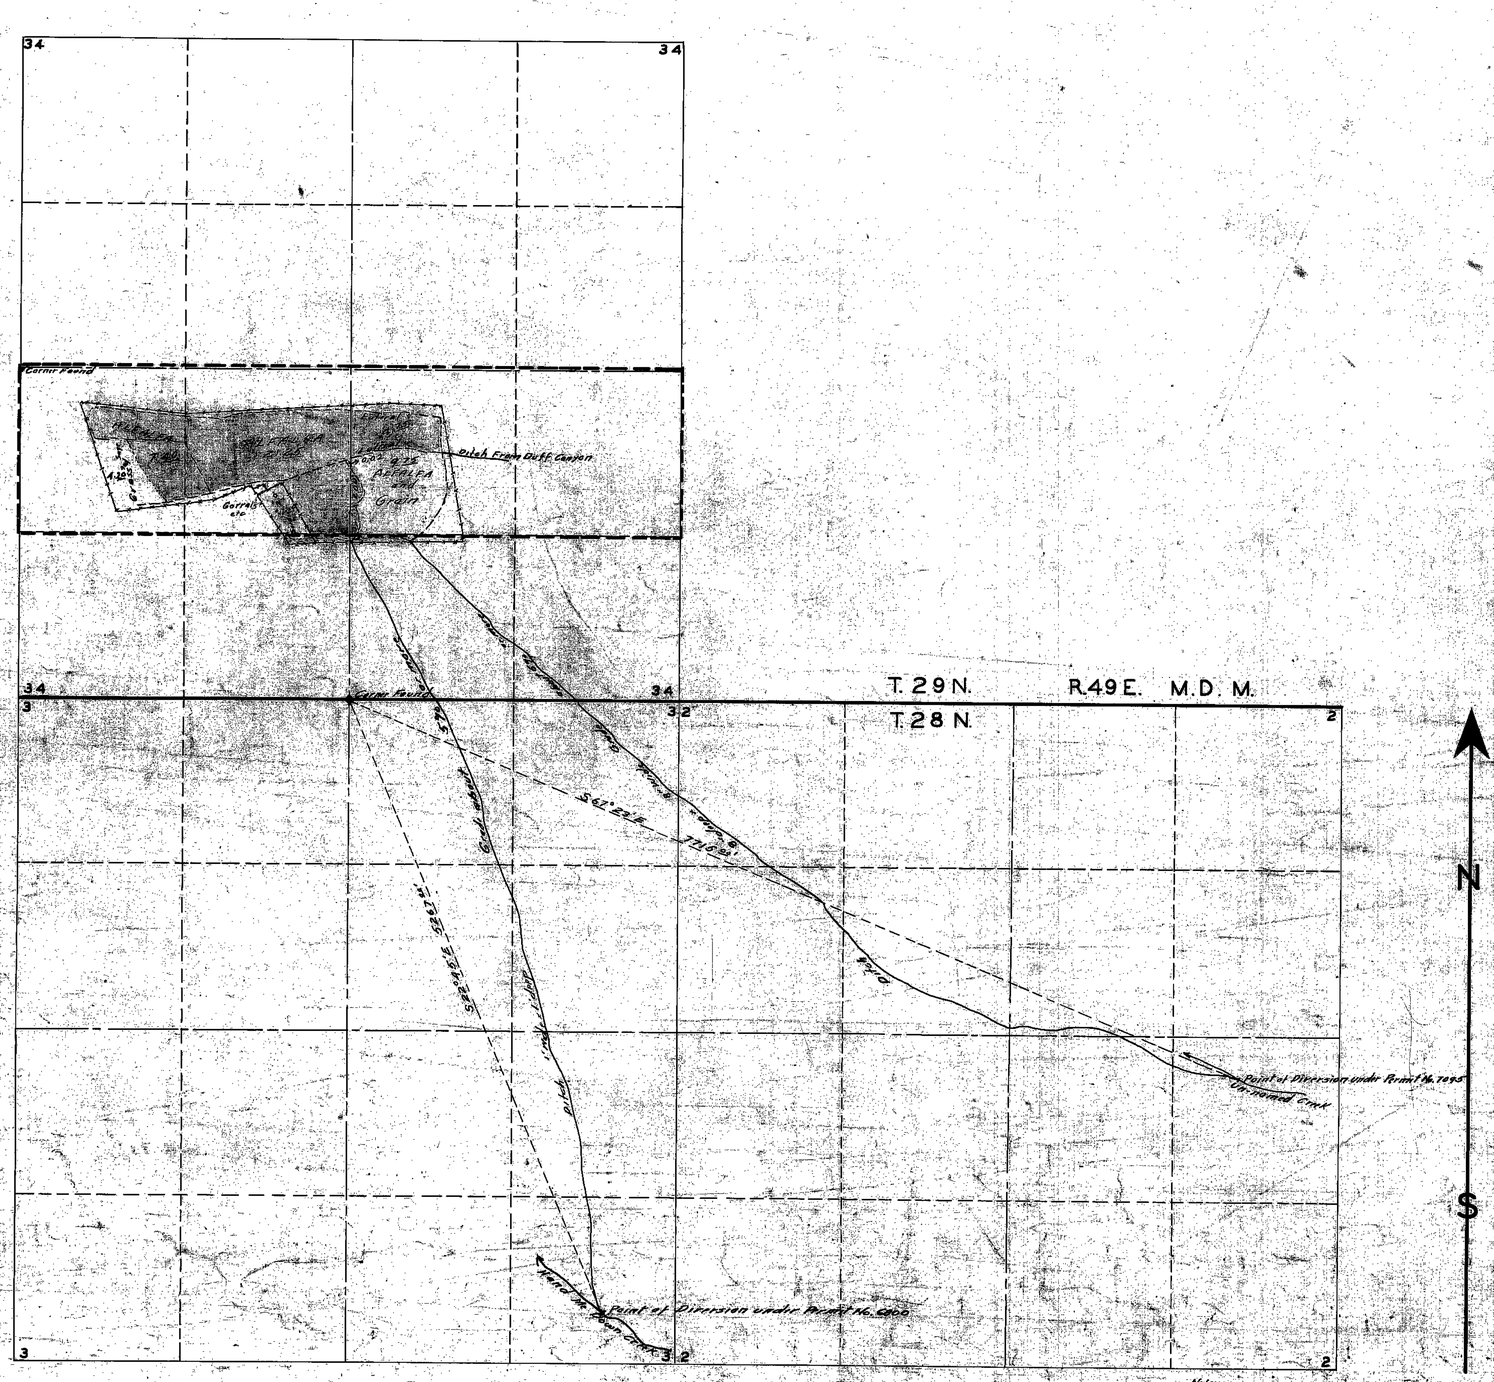

Note: Unnamed Creek not referred to locally as Dan Creek.

STATE OF NEVADA }
COUNTY OF ELKO } SS

I, W.R. Settelmeyer, being first duly sworn, depose and say that this map has been correctly drawn to the designated scale from field notes of a survey made by me on the 11th day of November 1937; that it fully and correctly represents the location and extent of the works used to divert water from HAND ME DOWN CREEK and an UN-NAMED CREEK in EUREKA County, by DEWEY DAN for irrigation purposes under Permits No. 6800 and 7095; that the points of diversion, the location, size and grades of the diverting channels, the location and extent of lands owned or controlled by the applicant upon which water applied for under applications 6800 and 7095 is used, together with area and kind of culture in each 40 acre subdivision, and the location and names of all other works or streams which are crossed by or connected with said works are fully and correctly designated thereon.

W.R. Settelmeyer
State Water Right Surveyor.

Subscribed and sworn to before me this 20th day of December 1938

D.D. Castle
Notary Public in and for Elko County, Nevada.

FILED
Dec. 30, 1937
STATE ENGINEER'S OFFICE

SCALE 1 INCH = 400 FEET

Certificate No. 2360 Issued 1/22/38
Certificate No. 2361 1/22/38

Certificate No. Issued
Certificate No. Issued

MAP

TO ACCOMPANY PROOF OF BENEFICIAL USE UNDER APPLICATIONS NO 6800 AND 7095 FOR IRRIGATION BY DEWEY DAN FROM HAND ME DOWN CREEK AND UN-NAMED CREEK

File

6800 - 7095