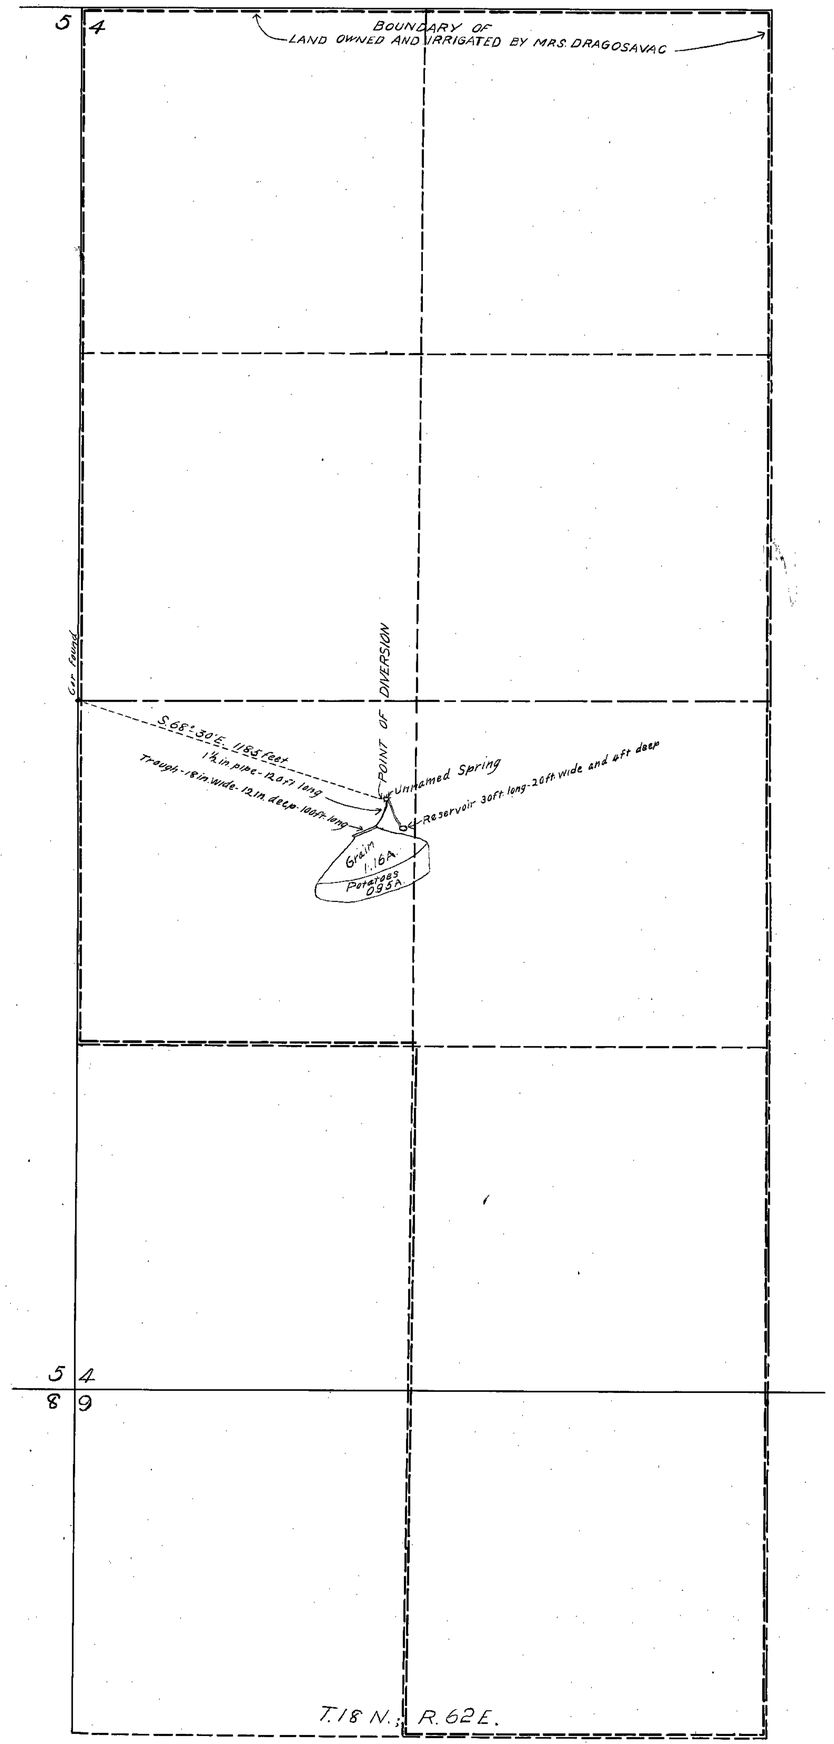

SECTION	SUB-DIVISION	TOWNSHIP	RANGE	CULTIVATED ACREAGE	DESCRIPTION OF CULTURE	DATE OF FIRST CULTURE
4	NW; SW.	18 N.	62 E.	1.135	Grain	
4	NE; SW.	18 N.	62 E.	0.025	Grain	
4	NW; SW.	18 N.	62 E.	0.76	Potatoes	
4	NE; SW.	18 N.	62 E.	0.17	Potatoes	
			Total	2.09 Acres		

STATE OF NEVADA
County of White Pine } S.S.

I, Geo. T. Saxton, being first duly sworn, depose and say that this map, consisting of one sheet, has been correctly drawn to the designated scale from field notes of a survey made by me between the 12 and 15 days of June, 1927; that it truly and correctly represents the location and extent of the works used to divert water from Unnamed Spring in White Pine County, by Smilena Dragosavac for irrigation purposes. That all other works or streams which are crossed by or connected with said works, and the boundary, area and kind of culture of lands irrigated are correctly shown and designated thereon.

Geo. T. Saxton
STATE WATER RIGHT SURVEYOR

Subscribed and sworn to before me this 28 d. day of August, 1928.
Gladys M. Freeman
NOTARY PUBLIC IN AND FOR
WHITE PINE COUNTY, NEV.

SCALE: 1 IN. = 300 FT.

100 200 300 400 500 1000 1500 FEET

Certificate No. Issued

MAP TO ACCOMPANY
PROOF OF BENEFICIAL USE
UNDER APPLICATION NO 6806
FOR
IRRIGATION
BY
SMILENA DRAGOSAVAC
FROM
UNNAMED SPRING

FILED
Aug. 30, 1928

6806