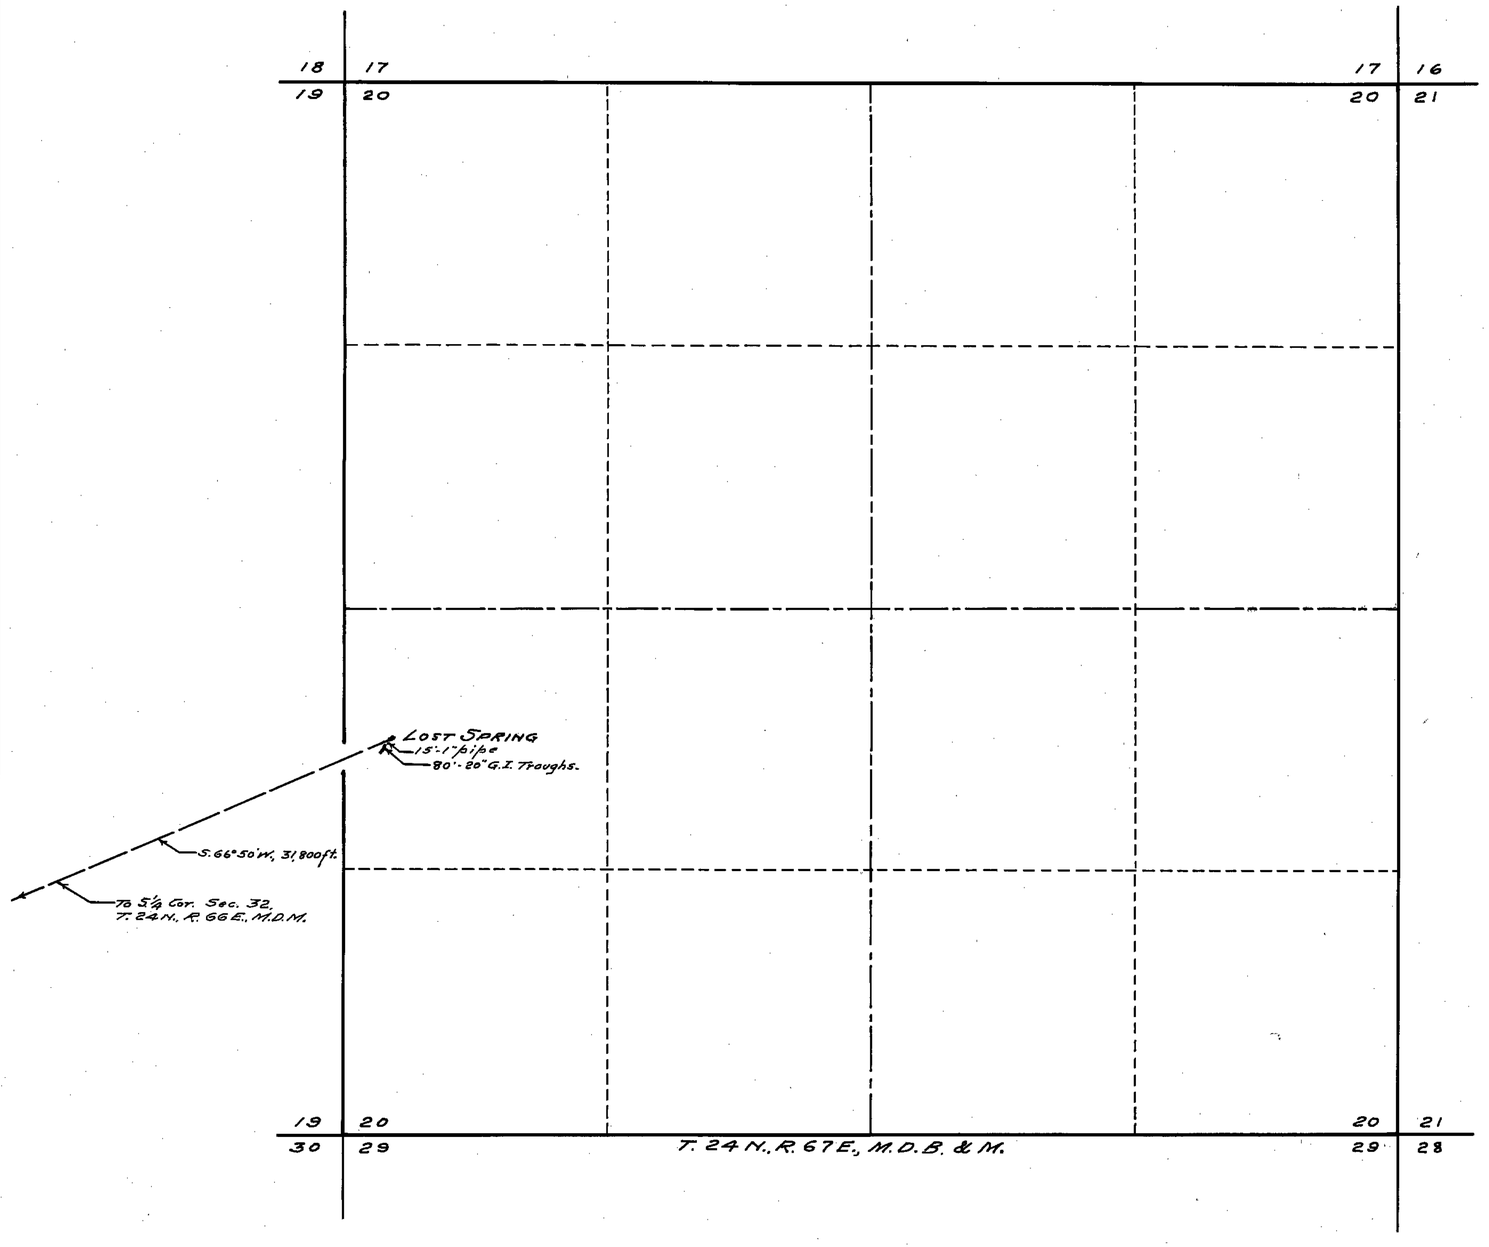

STATE OF NEVADA. } ss.
County of White Pine

I, F. W. Millard, being first duly sworn, depose and say that this map has been correctly drawn to the designated scale from field notes of a survey, made under my supervision and direction between the 13th day of June and the 15th day of June, 1922; that it truly and correctly represents the location and extent of the works used to divert water from LOST SPRING in White Pine County, by ANDREW BOUNDY for stockwatering purposes; that the point of diversion, the location and size of the diverting channel or other conduit, the place and manner of use, and the location and names of all other works or streams which are crossed by or connected with the said works, are fully and correctly designated thereon.

F. W. Millard
State Water Right Surveyor.

Subscribed and sworn to before me this 11th day of October, 1927.

Notary Public in and for White Pine County, Nevada.

0 500 1000 1500 2000
1 2 3 4 5 6 7 8 9 10 11 12 13 14 15 16 17 18 19
Scale 1-in.= 400 ft.

Certificate No. —1501— February 19, 1929—

FILED
Oct. 24, 1927
STATE ENGINEER, NEVADA

OFFICE
STATE ENGINEER
OCT 24 '27
RECEIVED
AN 5

MAP SHOWING
THE STOCKWATERING WORKS
OF
ANDREW BOUNDY
FROM
LOST SPRING
PERMIT NO. 6808

Surveyed by Ed. Millard & Son,
Ely, Nevada.

19/10/27.

6808