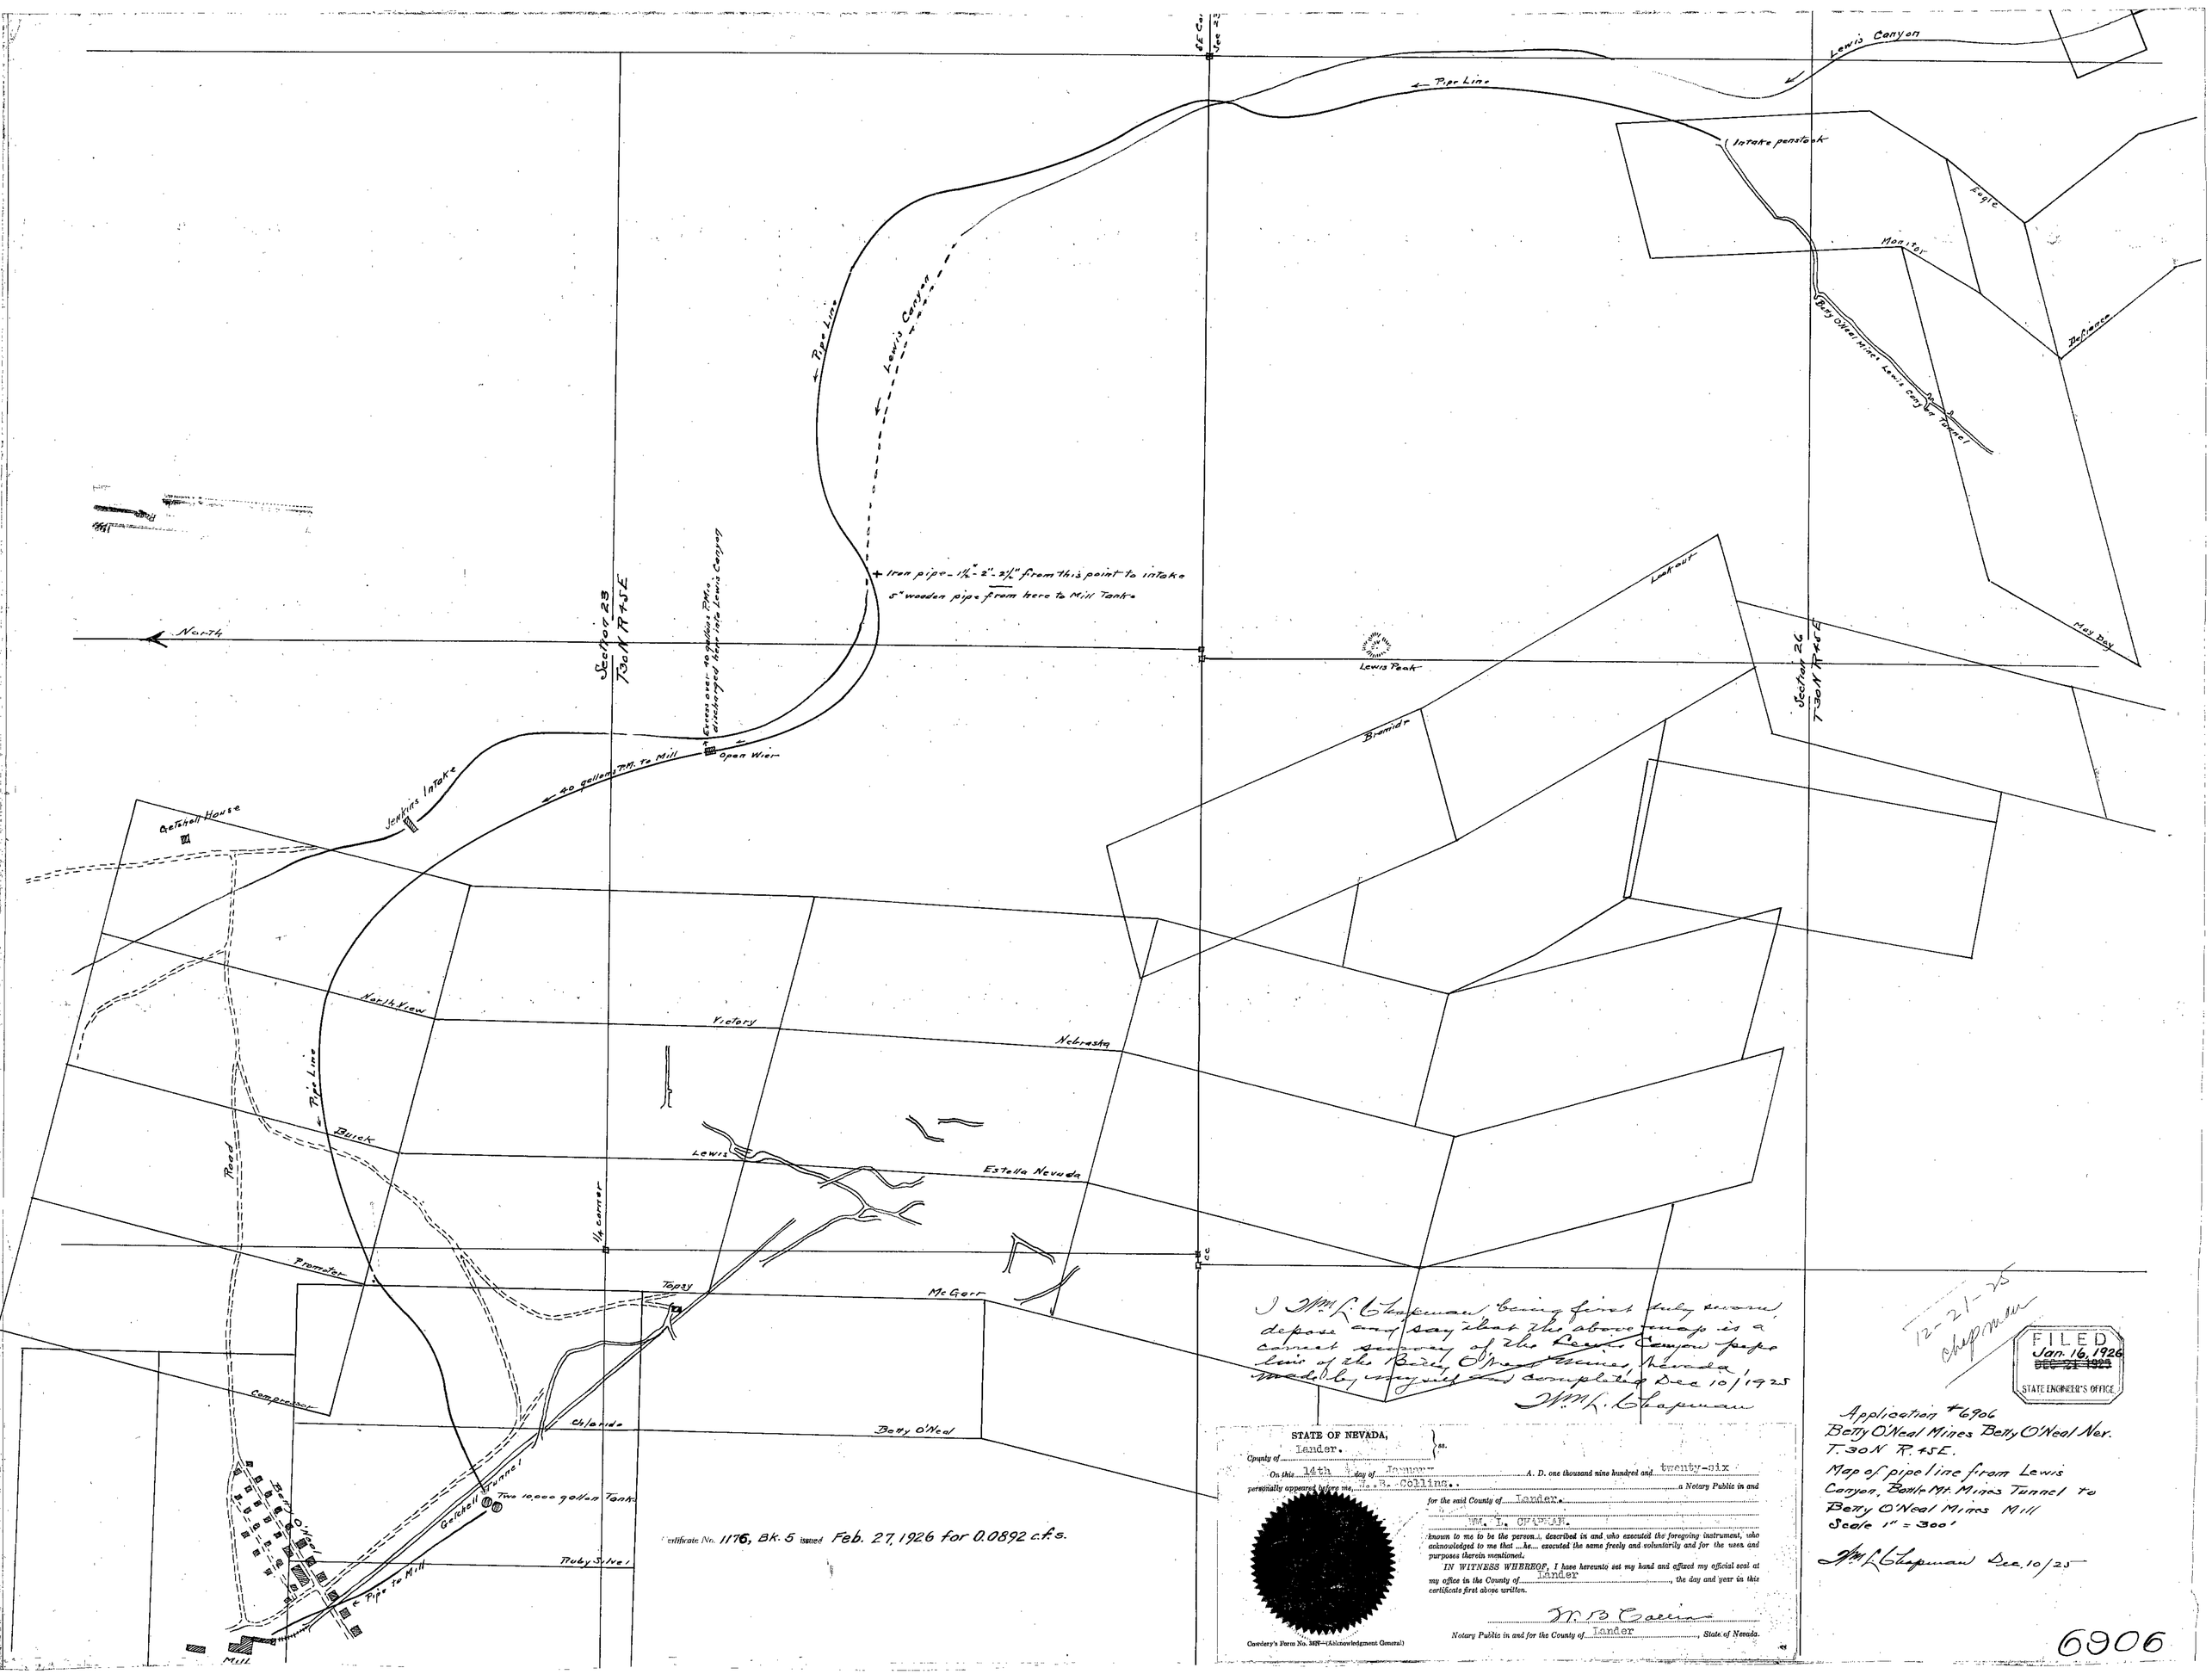

Certificate No. 1176, Bk. 5 issued Feb. 27, 1926 for 0.0892 c.f.s.

I Wm L. Chapman, being first duly sworn, depose and say that the above map is a correct survey of the Lewis Canyon pipe line of the Buck O'Neal Mines, Nevada made by myself and completed Dec 10/1925

Wm L. Chapman

STATE OF NEVADA, } ss.
County of Lander.

On this 14th day of January A. D. one thousand nine hundred and twenty-six personally appeared before me, M. B. Collins, a Notary Public in and for the said County of Lander,

WM. L. CHAPMAN,

known to me to be the person, described in and who executed the foregoing instrument, who acknowledged to me that he executed the same freely and voluntarily and for the uses and purposes therein mentioned.

IN WITNESS WHEREOF, I have hereunto set my hand and affixed my official seal at my office in the County of Lander, the day and year in this certificate first above written.

M B Collins

Notary Public in and for the County of Lander, State of Nevada.

Cowdery's Form No. 36N—(Acknowledgment General)

12-21-25
Chapman

FILED
Jan. 16, 1926
~~Dec. 21, 1925~~
STATE ENGINEER'S OFFICE

Application #6906
Betty O'Neal Mines Betty O'Neal Ner.
T. 30 N R. 45 E.
Map of pipe line from Lewis Canyon, Battle Mt. Mines Tunnel to Betty O'Neal Mines Mill
Scale 1" = 300'

Wm L Chapman Dec. 10/25

6906